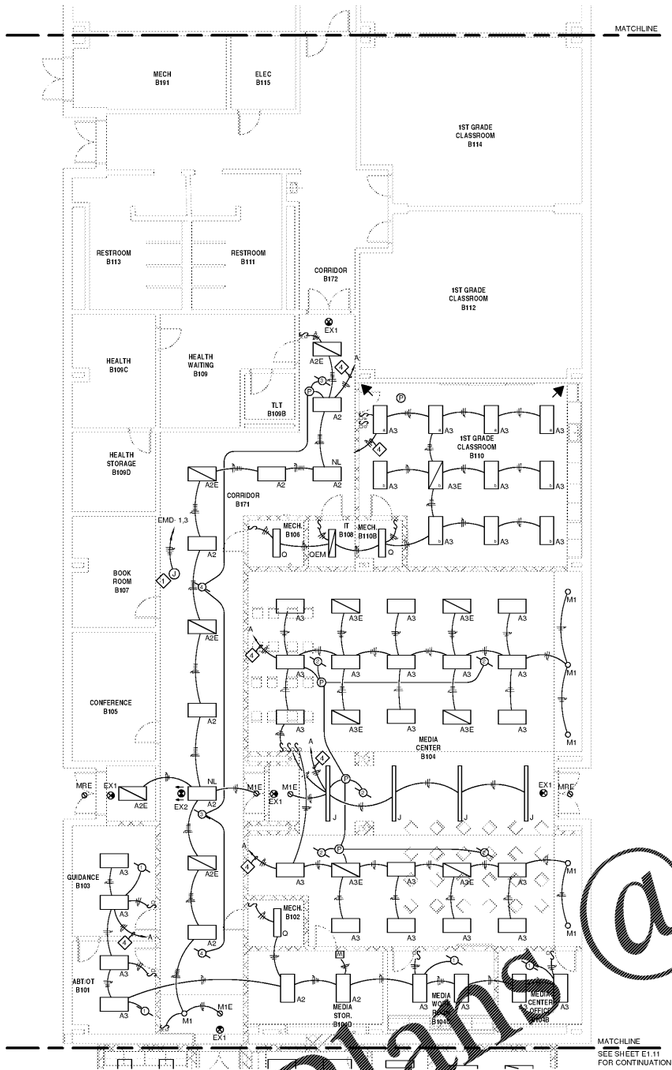

C2 / E1.12 FIRST LEVEL FLOOR PLAN - AREA 1 - LIGHTING
1/8" = 1'-0"

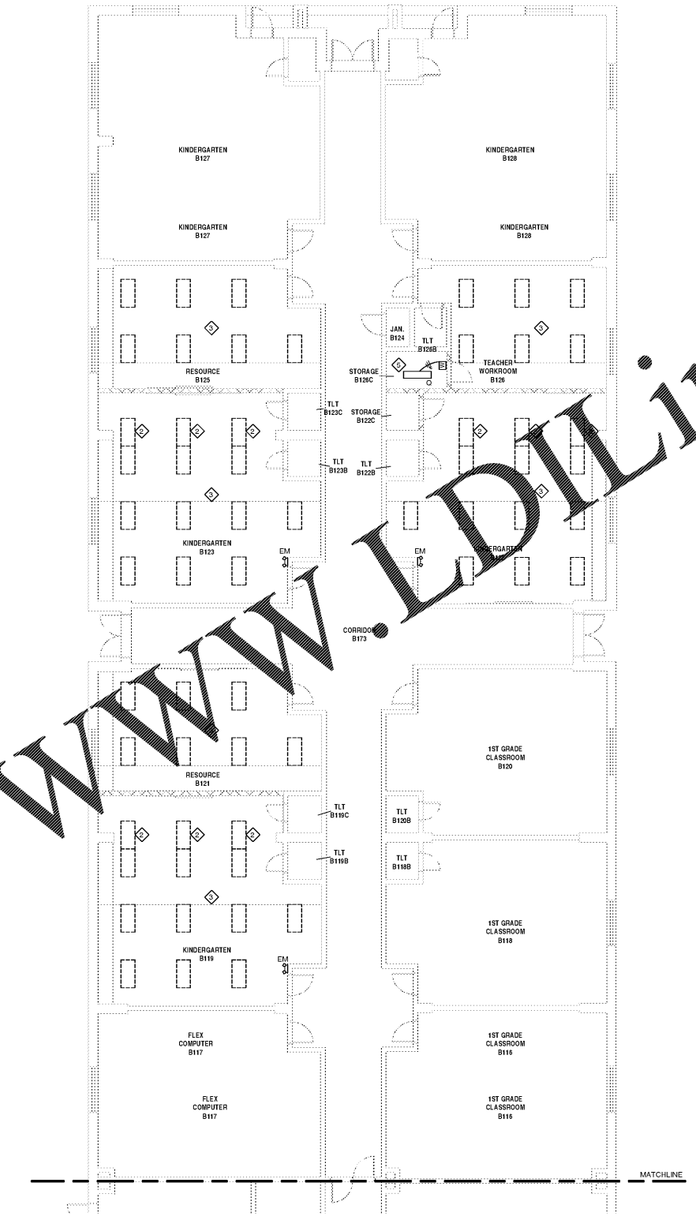

B6 / E1.12 FIRST LEVEL FLOOR PLAN - AREA 1-2 - LIGHTING
1/8" = 1'-0"

GENERAL NOTES

1. COORDINATE INSTALLATION OF LIGHTING FIXTURES IN MECHANICAL ROMS WITH DUCTWORK, PIPING AND EQUIPMENT INSTALLATIONS.
2. SEE EMERGENCY LIGHTING NOTES, E1.00.
3. TYPICAL SPACES ARE FOR REFERENCE ONLY. CONTRACTOR SHALL PROVIDE CIRCUITING AND SHALL LOCATE OCCUPANCY SENSORS AND SWITCH STATIONS REQUIRED FOR SPACE. CORRECT AREA COVERAGE SHALL BE PROVIDED AS REQUIRED WHERE OCCUPANCY SENSORS ARE INDICATED.
4. SEE ARCHITECTURAL ELEVATIONS FOR MOUNTING HEIGHTS OF WALL AND PENDANT MOUNTED LIGHTING FIXTURES
5. ALL CIRCUITING (CONTROL AND LINE VOLTAGE) SHALL BE IN STALLED IN 3/4" CONDUIT.

KEYNOTES

1. ADJOIN CEILING JUNCTION BOX FOR CONNECTION OF AREA EMERGENCY LIGHTING CIRCUITS.
2. RELOCATE EXISTING FIXTURES TO NEW LOCATION, COMPLETE WITH KINDERGARTEN SWITCH LEG, SWITCH WITH ADJACENT FIXTURES.
3. CLEAN AND RELAMP ALL FIXTURES, REPLACE ANY INOPERABLE BALLASTS.
4. PROVIDE (2) #12 AWG + #12 GROUND IN 3/4" CONDUIT TO 20A 1P BREAKER FREED BY DEMOLITION IN PANELBOARD INDICATED BY HOMERUN.
5. CONNECT TO EXISTING AREA LIGHTING CIRCUIT.

KEY PLAN

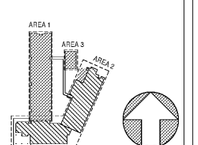

GMC
1219 Wayne Street
Columbia, SC 29201
T 803.766.1235
GMCNETWORK.COM

SOUTH CAROLINA BUFORD GOFF & ASSOCIATES, INC No. 000022 CERTIFICATE OF AUTHORIZATION

SOUTH CAROLINA PROFESSIONAL ENGINEER BRIAN CURTIS MELSON 10/24/2019

Buford Goff & Associates, Inc
Engineers & Planners
135 Sherwood Ave.
Columbia, SC 29201
Phone (803) 254-8202

ISSUE	DATE
BID DOCUMENTS	10.24.19

DRAWN BY: MTFH
CHECKED BY: BOM

MILLBROOK ELEMENTARY
SCHOOL - ADDITIONS AND
RENOVATIONS

255 E PINE LOG RD,
AIKEN, SC 29803
GMC # ACOL180004

FIRST LEVEL FLOOR PLAN -
AREA 1 - LIGHTING

E1.12

10/28/2019 3:27:06 PM

Order Plans @ WWW.LDLine.com