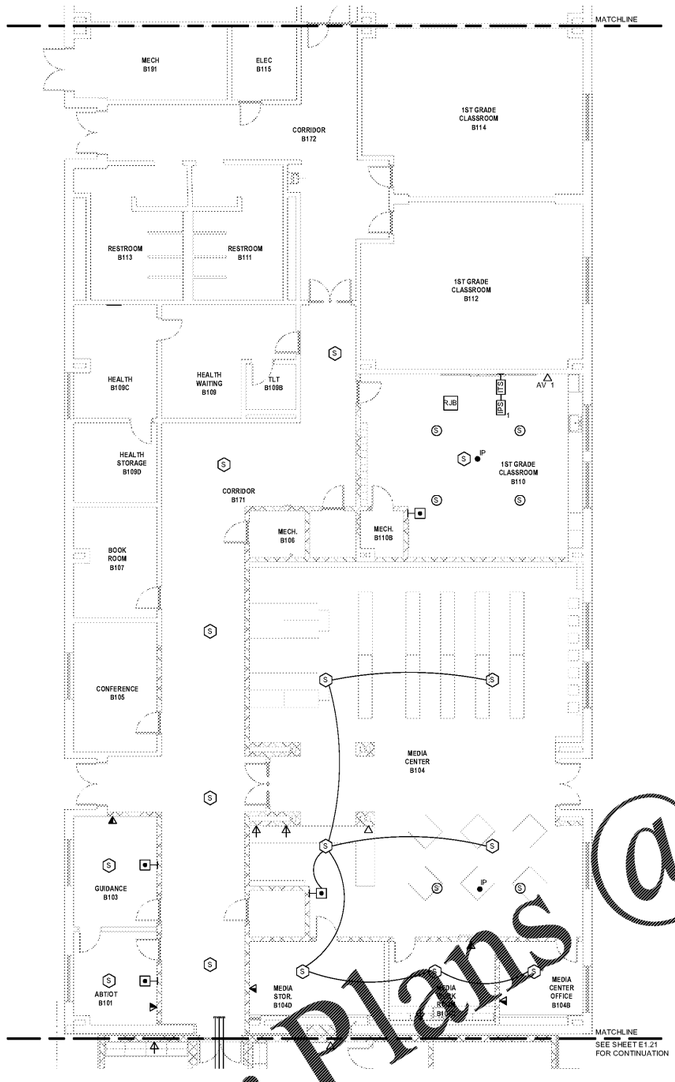

C2 / E3.12 FIRST LEVEL FLOOR PLAN - AREA 1-1 - TECHNOLOGY & COMMUNICATIONS 1/8" = 1'-0"

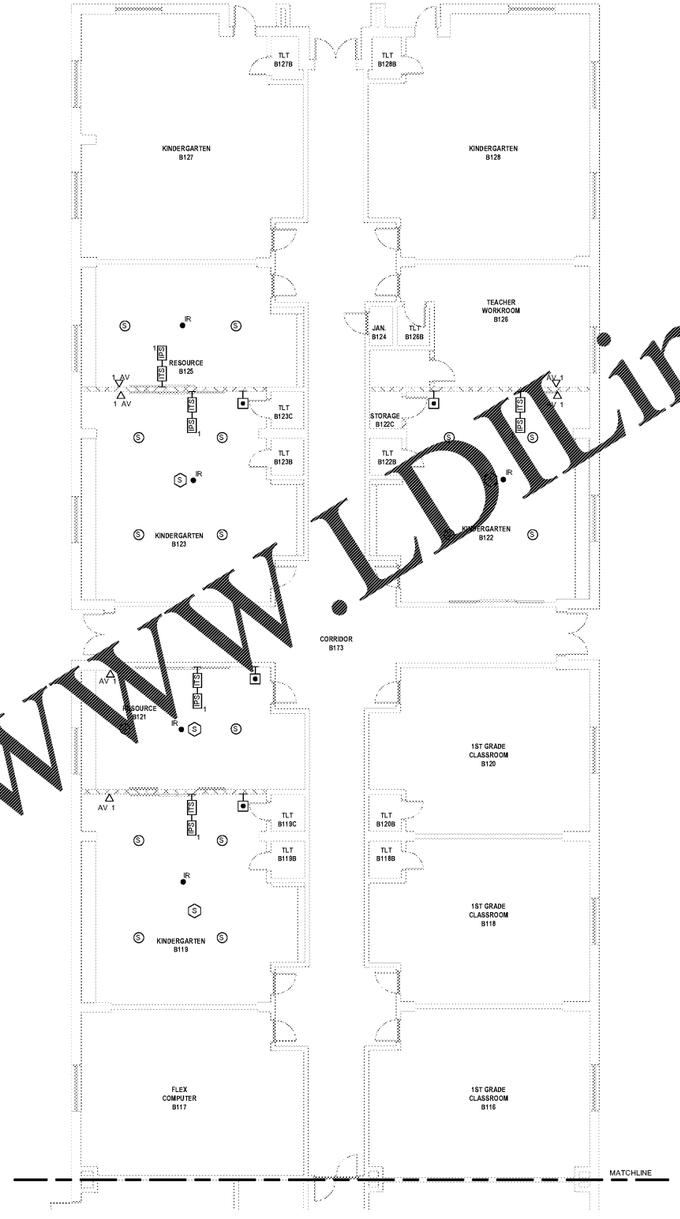

A1 / E3.12 FIRST LEVEL FLOOR PLAN - AREA 1-2 - TECHNOLOGY & COMMUNICATIONS 1/8" = 1'-0"

Order Plans @ WWW.LDILine.com

KEY PLAN

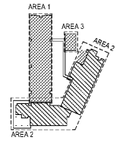

NORTH

GMC
1219 Wayne Street
Columbia, SC 29201
T 803.766.1235
GMCNETWORK.COM

SOUTH CAROLINA BUFORD GOFF & ASSOCIATES, INC. No. 000022 CERTIFICATE OF AUTHORIZATION

SOUTH CAROLINA PROFESSIONAL ENGINEER 10/24/2019 BRIAN CURTIS MELSON

Buford Goff & Associates, Inc.
Engineers & Planners
1331 Elmwood Ave.
Columbia, SC 29201
Phone: (803) 254-4262

ISSUE	DATE
BID DOCUMENTS	10.24.19

DRAWN BY: MTFH
CHECKED BY: BOM

MILLBROOK ELEMENTARY
SCHOOL - ADDITIONS AND
RENOVATIONS

255 E PINE LOG RD,
AIKEN, SC 29803
GMC # ACOL180004

FIRST LEVEL FLOOR PLAN -
AREA 1 - TECHNOLOGY AND
COMMUNICATIONS

E3.12

10/28/2019 4:58:19 PM