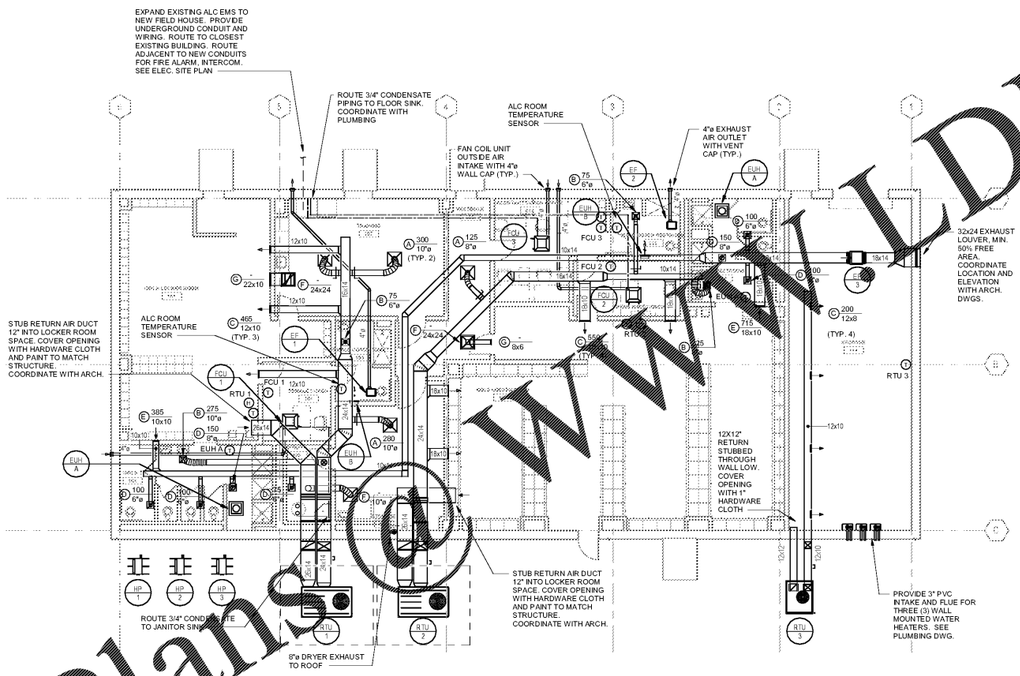

1 FLOOR PLAN - FIELDHOUSE - MECHANICAL

Scale: 1/8" = 1'-0"

Order Plans @ WWW.LDILine.com

COOPER CARRY
THE CENTER FOR CONNECTIVE ARCHITECTURE
191 Peachtree Street NE
Suite 2400
Atlanta, GA 30303-1770
(404) 237-2000
coopercarry.com

©2019 COOPER CARRY

GEORGIA REGISTERED 17705 PROFESSIONAL ENGINEER DONALD SHEFFIELD, JR.
11-4-19

ISSUANCES		
No.	Drawing Issue Description	Date
	ISSUED FOR BID	11/04/19

PEBBLEBROOK HS B007 - FIELDHOUSE
DOE Facility Code 4066
FTE = 2787
IU = 143
991 OLD ALABAMA ROAD
MABLETON, GA 30126
COBB COUNTY SCHOOL DISTRICT

FIELDHOUSE - MECHANICAL

Jordan & Skala Engineers
4275 Shackleford Road, Suite 200 ● Norcross, GA 30093
p: 770.447.5547 ● f: 770.448.0262

DS Principal-in-Charge	20190224.01 Project No.
DWG Project Manager	10/01/19 Date
DWG Project Architect	
JAM Staff Architect	
Project Number: 1810370	Drawn By: JAM Checked By: DWG

MF1.01

ISSUED FOR CONSTRUCTION

PROJECT NUMBER: 20190224.01 PROJECT NAME: PEBBLEBROOK HS B007 - FIELDHOUSE
DOCUMENT PATH: C:\Users\dwg\Documents\Revit Models\Schools\1810370_PebbleBrook B007_Fieldhouse_MEP_19_Exam.rvt
10/30/2019 5:04:07 PM