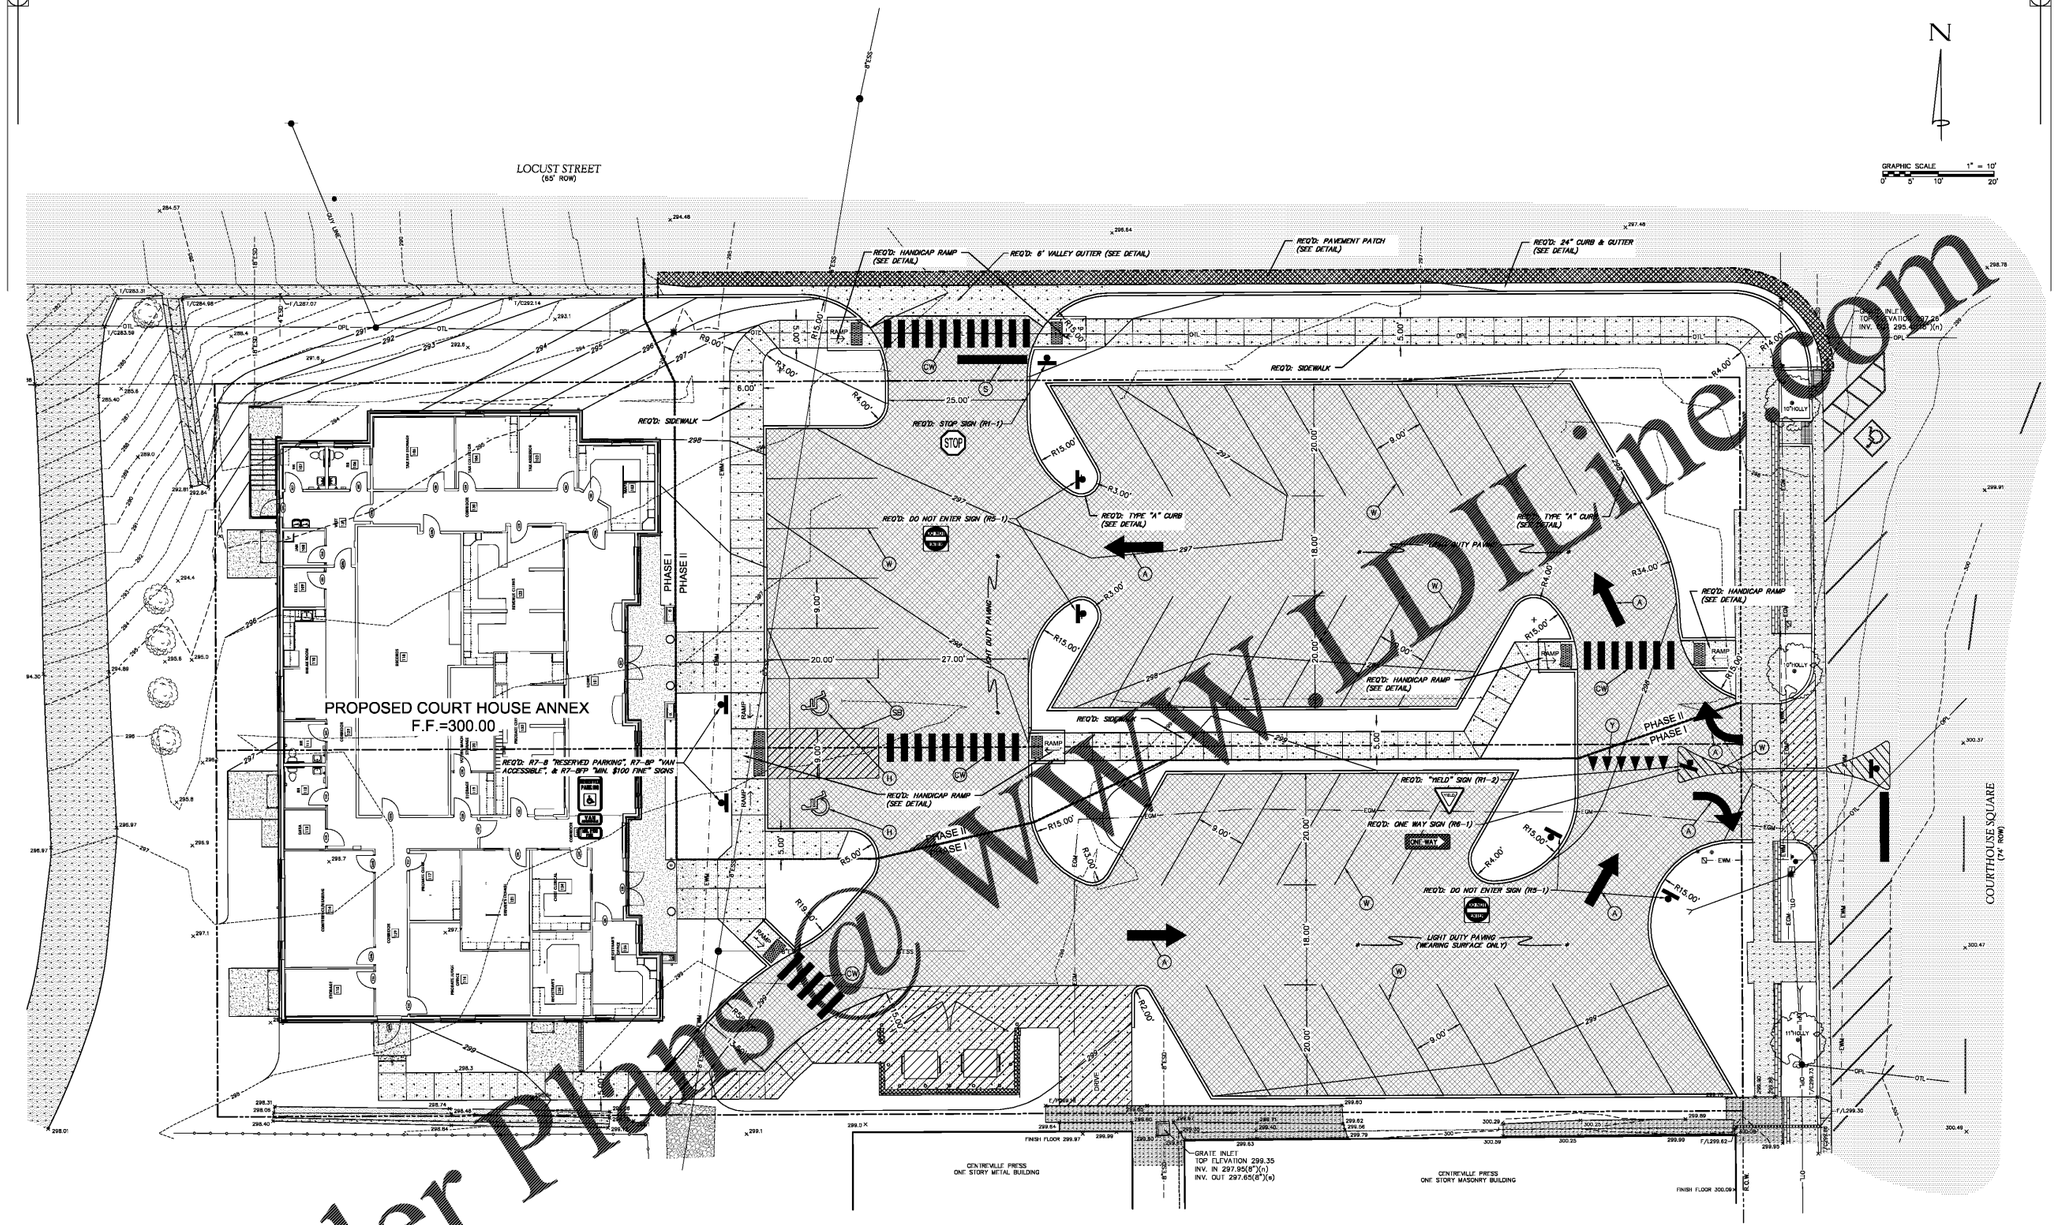

Order Plans @ WWW.LDILine.com

STRIPING LEGEND

SYMBOL	DESCRIPTION
W	SOLID WHITE, CL 1, TYPE A PARKING STRIPE 4" WIDE
SB	SOLID BLUE, CL 1, TYPE A, PARKING STRIPE 6" WIDE
H	SOLID BLUE, CL 1, TYPE A, PARKING ISLAND (HANDICAP ACCESS AISLE)
CW	SOLID WHITE, CL 2, TYPE A TRAFFIC MARKINGS (CROSS-WALKS)
S	SOLID WHITE, CL 2, TYPE A TRAFFIC MARKINGS (STOP BAR)
A	SOLID WHITE, CL 1, TYPE A TRAFFIC MARKINGS (ARROW)
Y	SOLID WHITE, CL 2, TYPE A TRAFFIC MARKINGS (YIELD LINE)

ALABAMA LICENSED PROFESSIONAL ENGINEER 9/6/19 D. DRAPER McMILLAN

McGiffert and Associates, LLC
Since 1949
CIVIL ENGINEERS

DWG No. 262-19

FILENAME: Bibb-Courthouse-Annex-PAV-STRIPE PH II
DRAWN BY: D W H
CHECKED BY: J L D
JOB No. 18-2083

COPYRIGHT © 2019 McGIFFERT AND ASSOCIATES, LLC

Ellis Architects
1490 Northbank Parkway, Suite 212
Tuscaloosa, Alabama 35406
205.759.4420
www.ellisarchitects.com

New Construction for:

BIBB COUNTY COURTHOUSE ANNEX

8 Court Square West

Centreville, Alabama

STATE OF ALABAMA
MICHAEL A. ELLIS
3692
REGISTERED ARCHITECT

Copyright © 2019
Ellis Architects, Inc.

Ellis Architects, Inc. maintains all intellectual rights and ownership of all information contained on these documents. Ellis Architects, Inc. and its consultants shall be deemed the authors and owners of their respective instruments of service and shall retain all common law, statutory and other reserved rights, including copyrights. This document shall not be reproduced without the written authorization of Ellis Architects.

Do Not Scale From Drawings.

Contractor must verify all dimensions prior to construction.

JOB No.	18004
DOCUMENT	DATE
DRAWN BY:	D. HIGDON

PAVING & STRIPING PLAN, PHASE II

C5.1