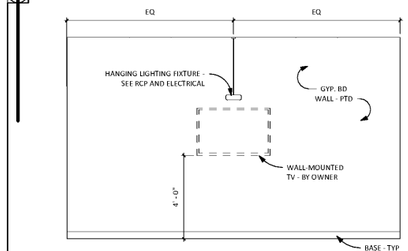

A A10.3 CONFERENCE HEARING 114 - SOUTH
3/8" = 1'-0"

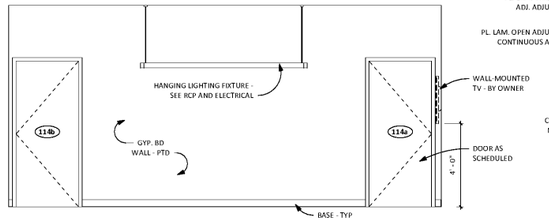

B A10.3 CONFERENCE/HEARING 114 - EAST
3/8" = 1'-0"

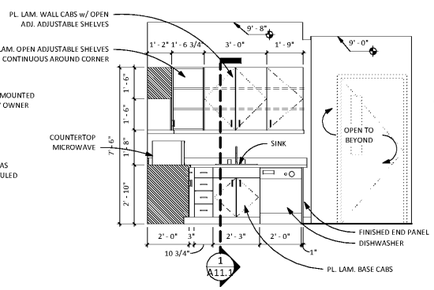

C A10.3 BREAK ROOM 110
3/8" = 1'-0"

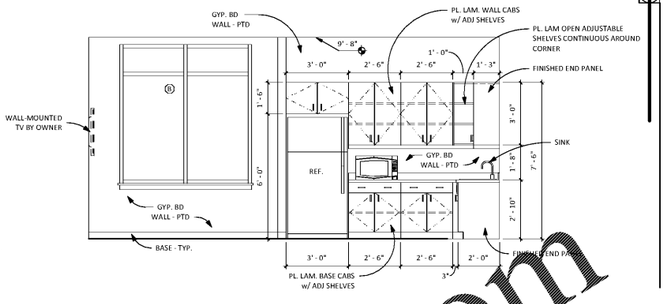

D A10.3 BREAK ROOM 110
3/8" = 1'-0"

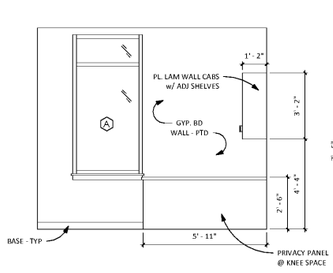

E A10.3 TAX COLLECTOR 104 - NORTH
3/8" = 1'-0"

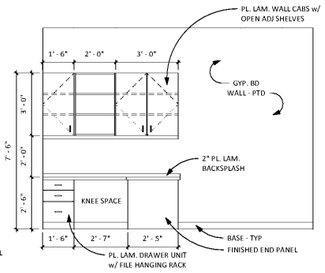

F A10.3 TAX COLLECTOR 104 - EAST
3/8" = 1'-0"

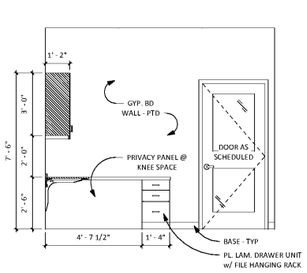

G A10.3 TAX COLLECTOR 104 - SOUTH
3/8" = 1'-0"

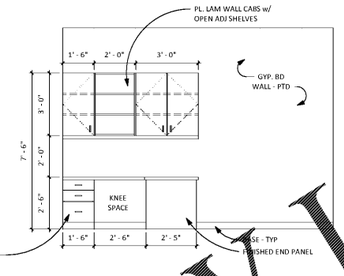

H A10.3 TAX ASSESSOR 103 - EAST
3/8" = 1'-0"

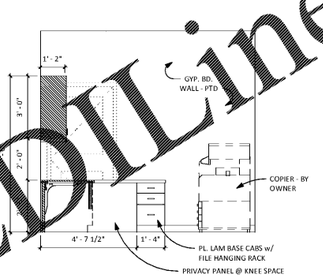

I A10.3 TAX ASSESSOR 103 - SOUTH
3/8" = 1'-0"

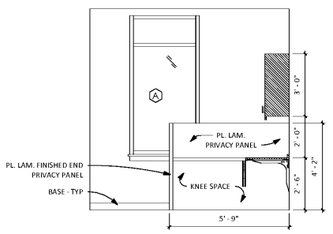

J A10.3 MAPS 102 - NORTH
3/8" = 1'-0"

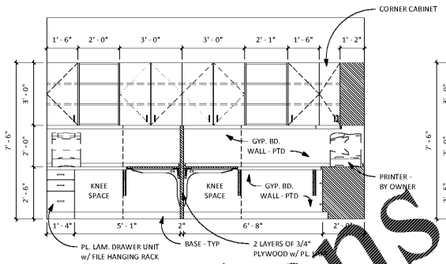

K A10.3 MAPS 102 - EAST
3/8" = 1'-0"

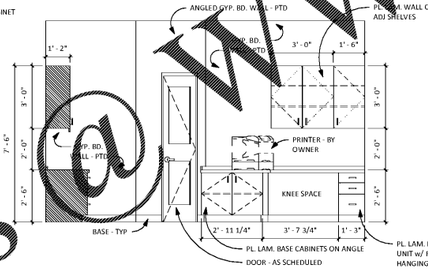

L A10.3 MAPS 102 - WEST
3/8" = 1'-0"

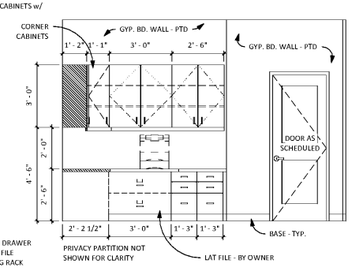

M A10.3 MAPS 102 - SOUTH
3/8" = 1'-0"

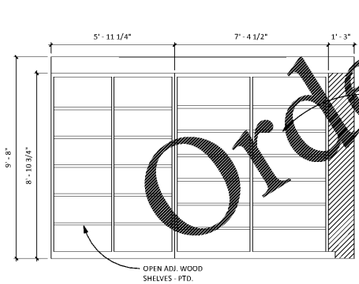

N A10.3 TAX FILE STORAGE 105 - NORTH
3/8" = 1'-0"

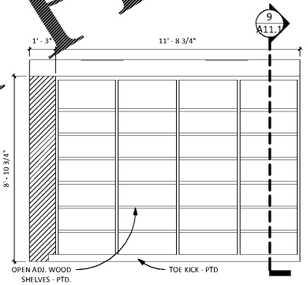

O A10.3 TAX FILE STORAGE 105 - EAST
3/8" = 1'-0"

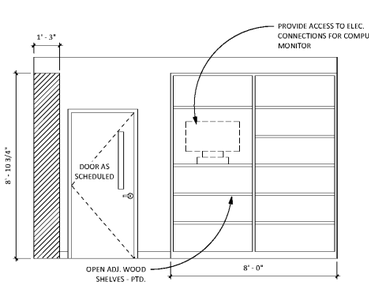

P A10.3 TAX FILE STORAGE 105 - SOUTH
3/8" = 1'-0"

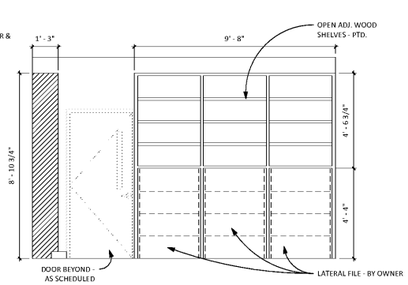

Q A10.3 TAX FILE STR. 105 - MIDDLE
3/8" = 1'-0"

Order Plans @ WWW.LDILine.com

EllisArchitects
1490 Northbank Parkway, Suite 212
Tuscaloosa, Alabama 35406
205.752.4460
www.ellisarchitects.com

New Construction for:

BIBB COUNTY COURTHOUSE ANNEX

8 Court Square West

Centreville, Alabama

STATE OF ALABAMA
MICHAEL A. ELLIS
3692
REGISTERED ARCHITECT

Copyright©2019
Ellis Architects, Inc.

Ellis Architects, Inc. maintains all intellectual rights and ownership of all information contained on these documents. Ellis Architects, Inc. and its consultants shall be deemed the authors and owners of their respective Instruments of service and shall retain all common law, statutory and other reserved rights, including copyrights. This document shall not be reproduced without the written authorization of Ellis Architects.

Do Not Scale From Drawings.

Contractor must verify all dimensions prior to construction.

JOB No.	18004
DOCUMENT	DATE
BID SET:	09/06/2019
DRAWN BY:	Author

INTERIOR ELEVATIONS

A10.3

9/17/2019 11:59:53 AM