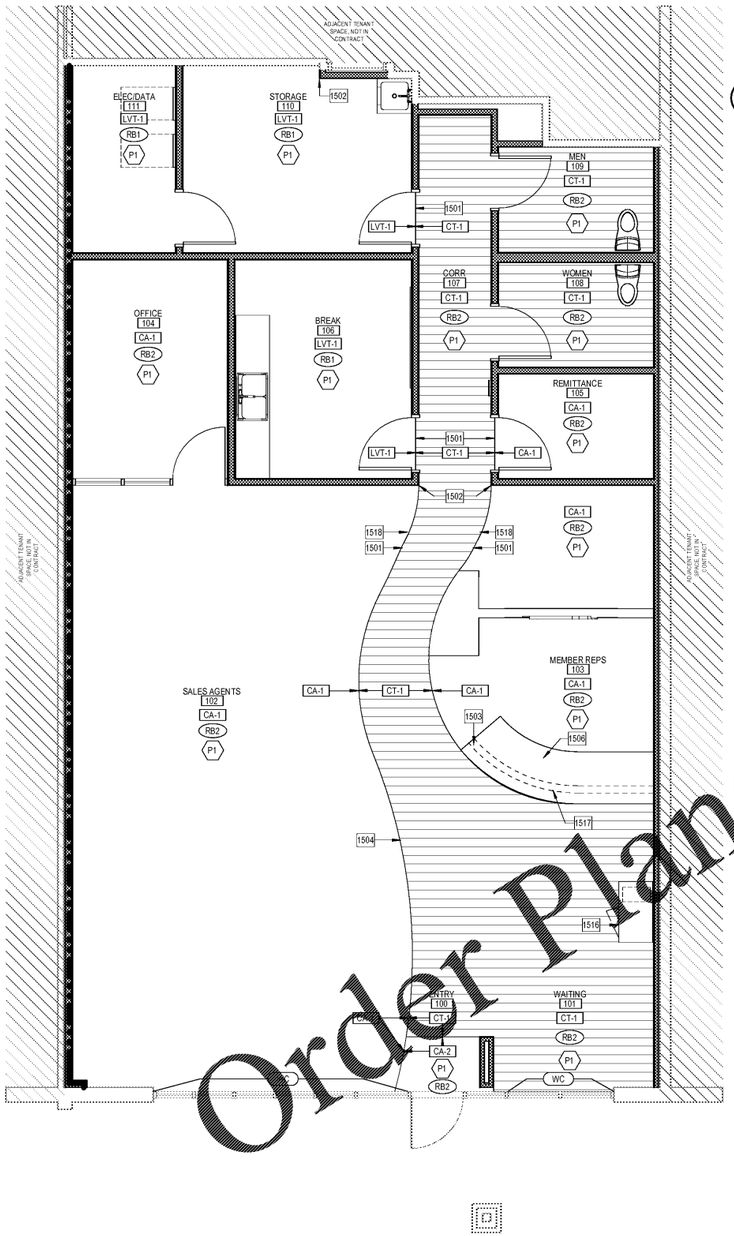

A4 FINISH PLAN
1/4" = 1'-0"

TYPICAL SIGNAGE MOUNTING | MEN ACCESSIBLE CODE COMPLIANT SIGNAGE | WOMEN ACCESSIBLE CODE COMPLIANT SIGNAGE | EXIT DOOR CODE COMPLIANT SIGNAGE | CAUTION SIGN | NO SMOKING CODE COMPLIANT SIGNAGE

NOTE:
1. ALL TACTILE SIGNAGE TO COMPLY WITH REQUIREMENTS OF 2012 GEORGIA BUILDING CODE ACCESSIBILITY

2. INSTALL SIGNAGE ON LATCH SIDE OF DOOR. G.C. TO PROVIDE AND INSTALL

A4 CODE COMPLIANT SIGNS
1/4" = 1'-0"

FINISH MATERIALS SEE NOTE G2

FLOOR FINISH

CA-1	MATERIAL- MANUFACTURER- PATTERN- NUMBER/COLOR- INSTALLATION- CONTACT- APPLICATION-	CARPET TILE, 50cm X 50cm INTERFACE REINCARNATION 8909 / COSMIC BLUE BRICK JAMES BYLSMA james.blysma@interface.com 770.975.4846 TACTILES
CA-2	MATERIAL- MANUFACTURER- PATTERN- NUMBER/COLOR- CONTACT- INSTALLATION-	CARPET TILE, 50cm X 50cm INTERFACE STEP REPEAT, SR999 104945/ONYX JAMES BYLSMA james.blysma@interface.com 770.975.4846 QUARTER TURN
LVT-1	MATERIAL- MANUFACTURER- NUMBER/COLOR- SIZE- INSTALLATION-	LUXURY VINYL TILE MANNINGTON COMMERCIAL S5SS3592/CERAMIC ECRU 12"X12" FULL SPREAD ADHESIVES
CT-1	MATERIAL- MANUFACTURER- STYLE- NUMBER/COLOR- GROUT- INSTALLATION-	"HDP" PORCELAIN TILE, 6" X 24" FLORIDA TILE BERKSHIRE 25585 / WALNUT 1/8", EPOXY, HYDROMENT COLOR JAMOCA, H162 ASHLAR / BRICK WITH AN OFFSET OF NO GREATER THAN 25% (6") PER MANUFACTURER'S RECOMMENDATION.

BASE

RB1	MATERIAL- MANUFACTURER- PATTERN- NUMBER/COLOR-	RUBBER BASE JOHNSONITE, INC. WNDC-63 4" BRILLIANT UMBER B1
RB2	MATERIAL- MANUFACTURER- PATTERN- NUMBER/COLOR-	RUBBER BASE JOHNSONITE, INC. PROFILE REVEAL 6" MW-01-F6 01 SNOW WHITE

WALL FINISH

P1	MATERIAL- MANUFACTURER- NUMBER/COLOR- APPLICATION-	PAINT SHERMIN WILLIAMS SW 6105 / DEVINE WHITE CEILINGS: FLAT FINISH, WALLS: EGGSHELL FINISH, DOORS & FRAMES: SEMI-GLOSS (EPOXY PAINT @ RESTROOM WALLS)
P2	MATERIAL- MANUFACTURER- NUMBER/COLOR- APPLICATION-	PAINT SHERMIN WILLIAMS SW 6867 / FIREWORKS (RED) CEILINGS: FLAT FINISH, WALLS: EGGSHELL FINISH
FRP	MATERIAL- MANUFACTURER- NUMBER/COLOR- APPLICATION- CEILING	CLASS A FRP PANELS AS SUBMITTED BY G.C. FOR SHOP DRAWING APPROVAL ALMOND JANITOR'S CLOSET - ALL WALLS AND FLOOR TO

MILWORK FINISH

PL1	MATERIAL - MANUFACTURER - NUMBER/COLOR -	PLASTIC LAMINATE WILSONART - (800-433-3222) 10745-60 FONTHILL PEAR
PL2	MATERIAL - MANUFACTURER - NUMBER/COLOR -	PLASTIC LAMINATE FORMICA DECO METAL COLLECTION 4748 VERTICAL CORRUGATED MATTE ALUMINUM
PL3	MATERIAL - MANUFACTURER - NUMBER/COLOR - APPLICATON-	PLASTIC LAMINATE LAMIN-ART 2448-T CHARCOAL GREY USE OYSTER SHIELD FINISH FOR HORIZONTAL USE
TP1	MATERIAL - MANUFACTURER - LINE - COLOR/STYLE - FRONT COLOR - BACK COLOR - GAUGE- EDGE - SIZE - ORDERING CONTACT -	TRANSLUCENT PLASTIC SHEET 3FORM STRUTTURA CLEAR WITH "PATENT" FINISH CORE - "PEP" CLEAR WITH "PATENT" FINISH 3/4" OUTSET RADIUS 48"X96" PANEL. REFER TO ELEVATIONS FOR PANEL DIMENSIONS AT FEATURE WALL. DUSTIN WEBB SALES REP FOR 3FORM 704-942-7437 OR dustin.webb@3-form.com

WINDOW COVERING

WC	MATERIAL- MANUFACTURER- NUMBER-	SURFACE MOUNT WINDOW SHADE MECHO; CLASSIC MECHO 5 EUROTWILL 6011 GRAPHITE (3% OPEN)
	NOTE: TOP OF MULLION TO FLOOR SILL	

FINISH PLAN NOTES

GENERAL FINISH PLAN NOTES:

G1. REFERENCE ELEVATION DRAWINGS FOR INFORMATION REGARDING MILLWORK FINISH LOCATIONS AND MULTIPLE FINISH DESIGN ELEMENTS.

G2. FINISH MATERIALS SHALL COMPLY WITH GSBC CHAPTER 8 WALL AND CEILING FINISHES SECTION 803 (TABLE 803.9) AND FLOOR FINISHES SECTION 804.

G3. PREPARE AND PAINT TELEPHONE EQUIPMENT BOARD TO MATCH ADJACENT WALL FINISH, U.N.O.

G4. FLOOR FINISH TRANSITIONS AT DOOR LOCATIONS SHALL BE CENTERED UNDER DOOR IN CLOSED POSITION.

G5. FLOOR FINISH TRANSITIONS OCCURRING IN CASED OR GYPSUM BOARD OPENINGS SHALL BE CENTERED ON OPENING DEPTH UNO.

G6. PROVIDE TRANSITION STRIPS AT FLOOR FINISH TRANSITIONS. COLOR TO BE COORDINATED WITH ADJACENT FLOOR FINISHES.

G7. GYP. BOARD SURFACE PREPARATION IN CONCEALED AREAS ABOVE PLENUM SHALL BE LEVEL 2 UNO.

G8. FIRE RATED PLENUM SURFACES SHALL BE PREPARED & LABELED ACCORDING TO BUILDING / FIRE CODE.

G9. GYP. BOARD SURFACES SHALL BE LEVEL 4 AT EXPOSED CONDITIONS UNO.

G10. INTERIOR ALUMINUM STOREFRONT AND DOOR FRAME FINISH SHALL BE CLEAR ANONDIZED, UNO.

G11. HOLLOW METAL DOOR & FRAME FINISH SHALL BE PAINTED TO MATCH ADJACENT WALL FINISH, UNO.

G12. WOOD DOORS TO BE SCW WHITE BIRCH ROTARY SELECT CLEAR.

G13. GWB CEILINGS SHALL BE PAINTED P1, UNO.

G14. CENTER VCT PATTERN IN ROOMS, UNO.

G15. SEE RCP FOR CEILING FINISHES.

G16. FLOOR FINISH TRANSITIONS OCCURING IN CASED OPENINGS SHALL BE CENTERED ON OPENING DEPTH, TYP. UNO.

G17. CONTRACTOR TO PROVIDE OWNER WITH 5% ATTIC STOCK FOR CARPET, PAINT & CEILNG TILE.

G18. ALL FINISH MATERIALS SPECIFIED ON THIS SHEET , EXCEPT FOR THE PLASTIC LAMINATE AND WINDOW CONVERING CLOTH ARE CLASS A FLAME SPREAD RATED, MEETING THE REQUIREMENTS OF TABLE 803.9 IN THE GSBC. THE PLATIC LAMINATE AND WINDOW COVERING CLOTH ARE CLASS C FLAME SPREAD RATED, MEETING THE REQUIREMENTS OF TABLE 803.9 IN THE GSBC.

FINISH PLAN LEGEND

PL1 MILLWORK FINISH INDICATOR | B1 BASE FINISH INDICATOR
F1 FLOOR FINISH INDICATOR | W1 WALL FINISH INDICATOR

FINISH PLAN LABELING EXAMPLES

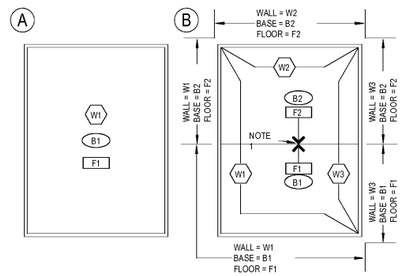

FINISHES TO BE
W-1 WALL FINISH THRU-OUT ROOM
B-1 BASE THRU-OUT ROOM
F-1 FLOORING THRU-OUT ROOM

NOTE 1- FLOOR FINISH TRANSITION.
PROVIDE COORDINATING TRANSITION STRIP OR REDUCER. SURFACE TO SURFACE HEIGHT TRANSITIONS SHALL NOT EXCEED 1/4" VERTICAL TRANSITION.

FLOOR FINISH LEGEND

CA-1: CARPET
RESILIENT FLOORING: LVT-1: LUXURY VINYL TILE
CA-2: CARPET
CT-1 : PORCELAIN TILE

KEYNOTES

NUMBER	NOTE
1501	FLOOR FINISH TRANSITION. PROVIDE SMOOTH TRANSITION BETWEEN DIFFERENT MATERIALS. METAL SCHLUTER STRIPS TO BE PROVIDED AT TILE TRANSITIONS.
1502	PROVIDE AND INSTALL KOROGARD G100-SERIES, 2" CORNER GUARDS TO 48" ABOVE BASE, COLOR PORCELAIN. INSTALL WITH CONSTRUCTION ADHESIVE PER MFR INSTRUCTIONS.
1503	LINE OF UNDERCOUNTER LOW WALL PER DETAILS. COORDINATE INSTALLATION OF FLOOR TILE WITH MILLWORK FABRICATION.
1504	RADIUS TRANSITION OR TERMINATION POINT. VERIFY/COORDINATE/ADJUST RADIUS DIMENSIONS/CENTER POINTS IN FIELD AS REQUIRED TO ENSURE PROPER TRANSITIONS BETWEEN CURVED BUILDING ELEMENTS AND INTERSECTING CURVED OR ORTHOGONAL BUILDING ELEMENTS. SEE CONSTRUCTION PLAN AND ENLARGED CONSTRUCTION PLAN(S) FOR RADIUS DIMENSIONS AND CENTER POINT LOCATIONS.
1506	CARPET TO EXTEND UNDER DESK. TYP.
1516	FLOORING TO EXTEND UNDER COUNTER WHERE UNDERCOUNTER FRIDGE IS LOCATED.
1517	FLOOR FINISH TO EXTEND UNDER COUNTER TO WALL.
1518	FLOOR FINISH TRANSITION TO ALIGN WITH CURVED BULKHEAD / SOFFIT ABOVE. SEE RCP FOR DIMENSIONS.

Order Plans @ www.LDLine.com

progressive ae
PROGRESSIVE ARCHITECTURE ENGINEERING, PC
6200 Veterans Pkwy, Suite C, Columbus, GA 31909 | TEL 706.321.8020 | www.progressive-ae.com

COLUMBUS, GA
AAA AUTO CLUB GROUP

All the documents, models and designs in a digital or electronic format are restricted from commercial use or from the existing professional contract in the document, and must not be used by professionals without the written authority of the document. The reuse, conversion or alteration in any way and alteration that has been made for any liability associated with it where the alteration of any digital or electronic item or information has not been validated in that manner.

ISSUANCE
ISSUED FOR CONSTRUCTION
2019/11/13

REVISIONS
NO. DATE DESCRIPTION

FILE NUMBER	79890016
PROJECT MANAGER	JE
PROFESSIONAL	GWJ
DRAWN BY	ME
CHECKED BY	MB

FINISH PLAN
A-151