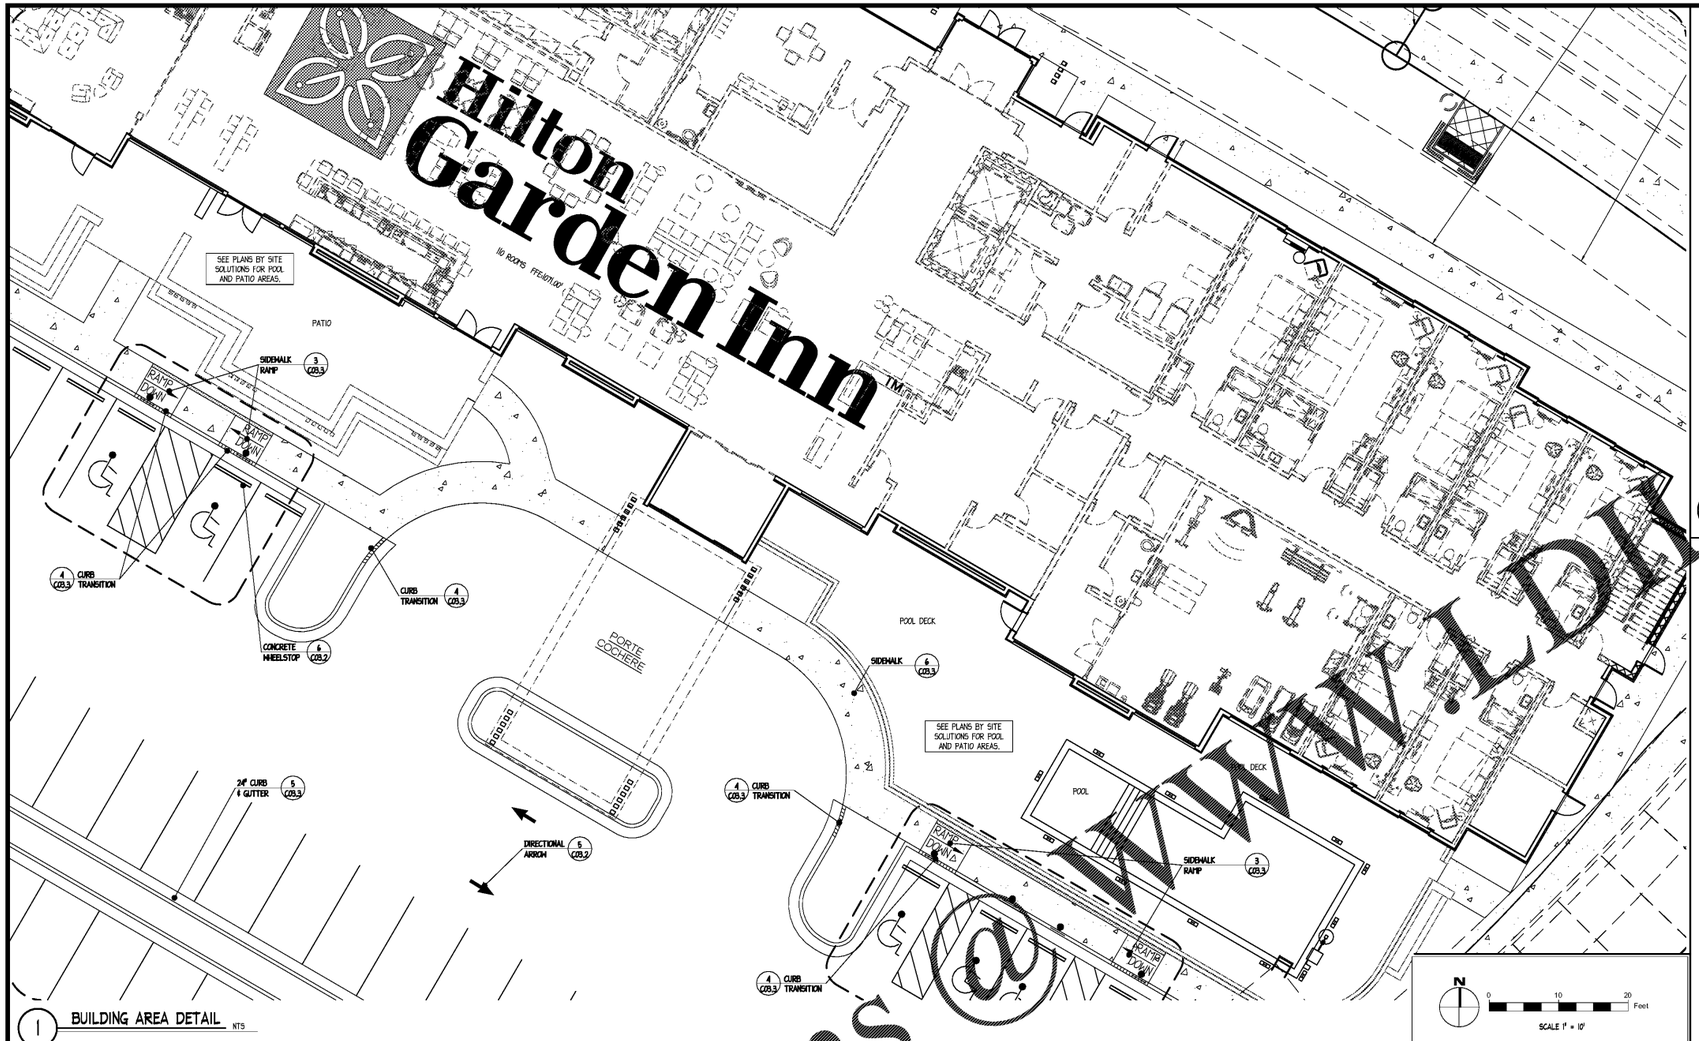

1 BUILDING AREA DETAIL NTS

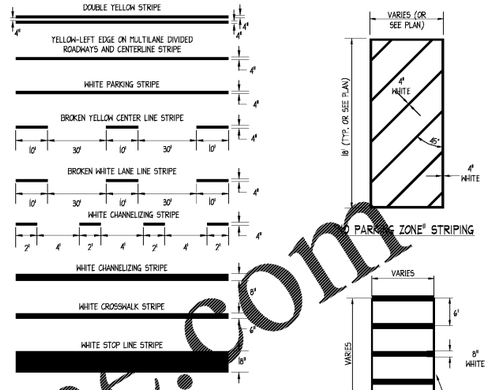

2 STRIPING DETAIL NTS

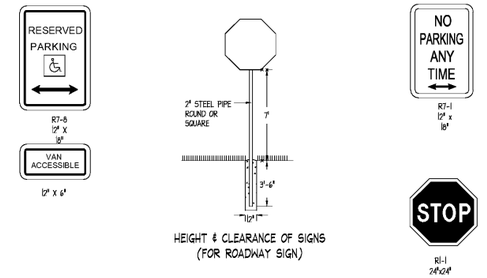

HEIGHT & CLEARANCE OF SIGNS (FOR ROADWAY SIGN)

ALL TRAFFIC CONTROL SIGNS TO CONFORM TO MUTCD, LATEST EDITION.

3 SITE SIGNAGE DETAIL NTS

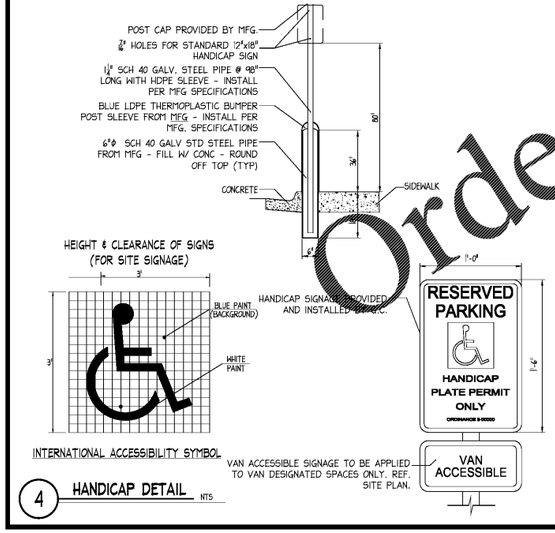

4 HANDICAP DETAIL NTS

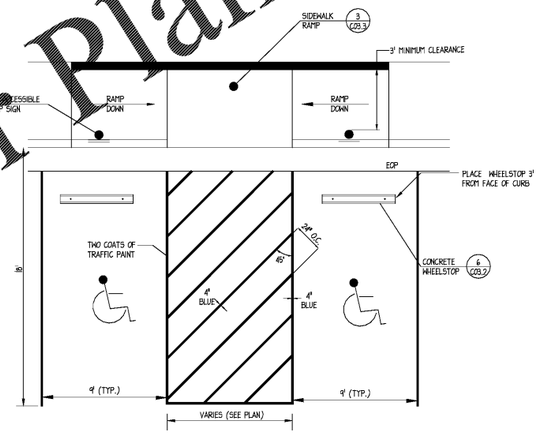

VAN ACCESSIBLE PARKING STALL LAYOUT AND STRIPING
N.T.S.

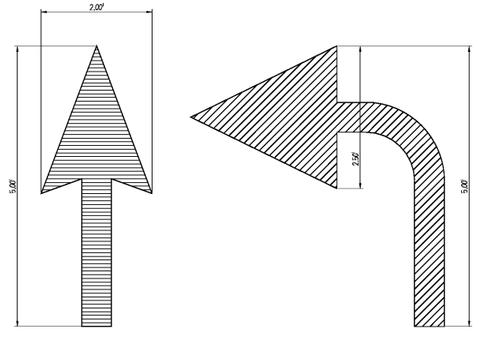

5 DIRECTIONAL ARROW NTS

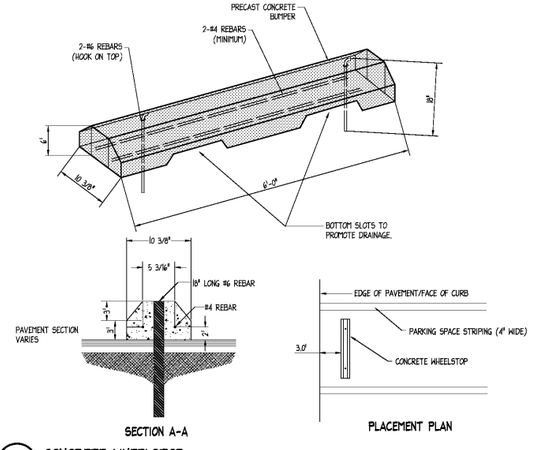

6 CONCRETE WHEELSTOP NTS

Order Plans @ www.Dline.com

ingenium
PLANNING & ENGINEERING
14919 N DALE MABRY HWY
SUITE 250
TAMPA, FL 33618
813.387.0084
WWW.INGENIUMTEAM.COM

GEORGIA REGISTERED No. 036772 PROFESSIONAL ENGINEER ERIK ALEXANDER HOUSTON

HILTON GARDEN INN
BUFORD, GEORGIA
MALL OF GEORGIA BLVD &
WOODWARD CROSSING BLVD

PLANS FOR: Hilton Garden Inn

CLIENT:

PHG BUFORD, LLC
3500 LENOX ROAD, SUITE 675
ATLANTA, GEORGIA 30326
PHONE: (404) 497-4111

REVISION HISTORY

--/--/----	--/--/----
--/--/----	--/--/----
THE CIVIL ENGINEER REGULARLY UPDATES ELECTRONIC FILES DURING THE DEVELOPMENT OF A PROJECT. AS A RESULT, THE DATA INCLUDED IN ANY CAD FILE OR DRAWING PRIOR TO ITS FINAL RELEASE DOES NOT NECESSARILY REFLECT THE COMPLETE SCOPE OR CONTENT AS DEFINED IN THE CONTRACT. THE CONTENTS IN THESE FILES MAY THEREFORE BE PRELIMINARY, INCOMPLETE, WORK IN PROGRESS, AND SUBJECT TO CHANGE. FURTHERMORE, THE INFORMATION CONTAINED HEREON IS THE EXCLUSIVE PROPERTY OF THE CIVIL ENGINEER. THE ORIGINAL IDEAS REPRESENTED HERE BY THIS INFORMATION SHALL NOT BE USED, ALTERED, OR REPRODUCED IN ANY MANNER WITHOUT THE EXPRESSED WRITTEN CONSENT OF THE CIVIL ENGINEER. THESE PLANS ARE SUBJECT TO FEDERAL COPYRIGHT LAWS. ANY USE OF SAME WITHOUT EXPRESSED WRITTEN PERMISSION OF THE CIVIL ENGINEER IS PROHIBITED.

PROJ #	180060
DWG NAME	180060 C03.DWG
ISSUE DATE	11/08/2019
PROJ MGR	EF

ISSUED FOR: PERMIT

HARDSCAPE DETAILS I

C03.2
SHEET NUMBER