Order Plans @ WWW.LDILine.com

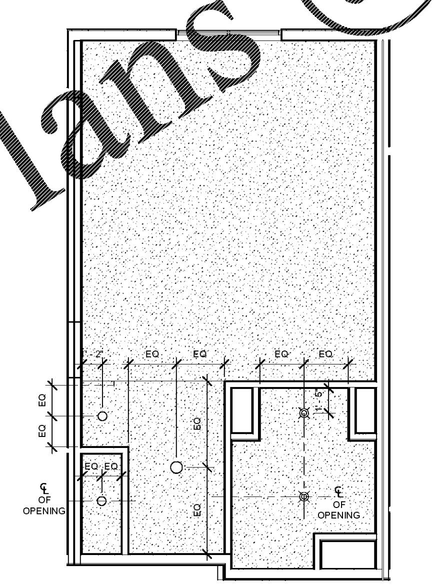

2 A-6.10 GUESTROOM "A" KING STUDIO PREMIUM MOBILITY - RCP
SCALE: 1/4" = 1'-0"

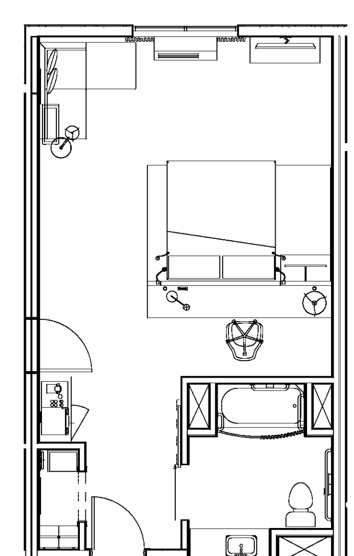

3 A-6.10 GUESTROOM "A" KING STUDIO PREMIUM MOBILITY - FURN. PLAN
SCALE: 1/4" = 1'-0"

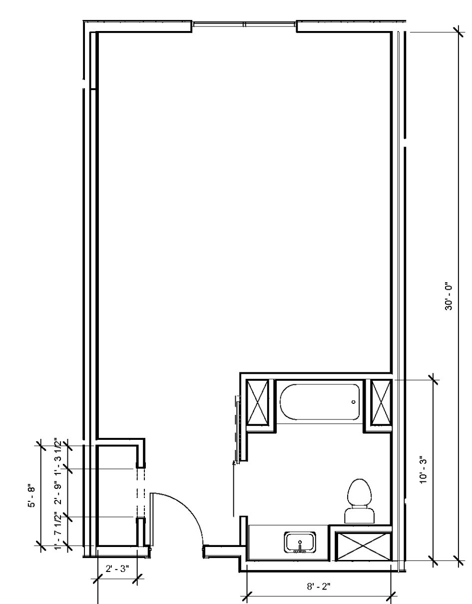

1 A-6.10 GUESTROOM "A" KING STUDIO PREMIUM MOBILITY
SCALE: 1/4" = 1'-0"

PHILLIPS

CONSULTANT

SEAL

ISSUE & REVISION RECORD

This document is © Phillips Partnership, PC and is considered an Instrument of Service and is solely for use with respect to the project as indicated below. All rights reserved. This document may not be reproduced without the prior written consent of Phillips Partnership, PC.

PROJECT

Hilton Garden Inn

CURRENT VERSION

MALL OF GEORGIA

NEW CONSTRUCTION
4 STORIES-110 GUESTROOMS

CURRENT CODE

CONSTRUCTION TYPE 1
CONSTRUCTION TYPE 2

Hilton Garden Inn Ariston, Mall of Georgia, Buford, GA

CLIENT

PEACHTREE HOTEL GROUP

PHILLIPS JOB NUMBER 1963613

ISSUE DATE 08-07-19

DRAWN BY/CHECKED BY Author / Checker

DRAWING TITLE

GUEST UNIT PLANS "A" KING STUDIO PREMIUM MOBILITY

SHEET NUMBER

A-6.10

5901 PEACHTREE DUNWOODY RD.
BUILDING A, SUITE 450
ATLANTA, GEORGIA 30328
PHILLIPSPART.COM 770-394-1616