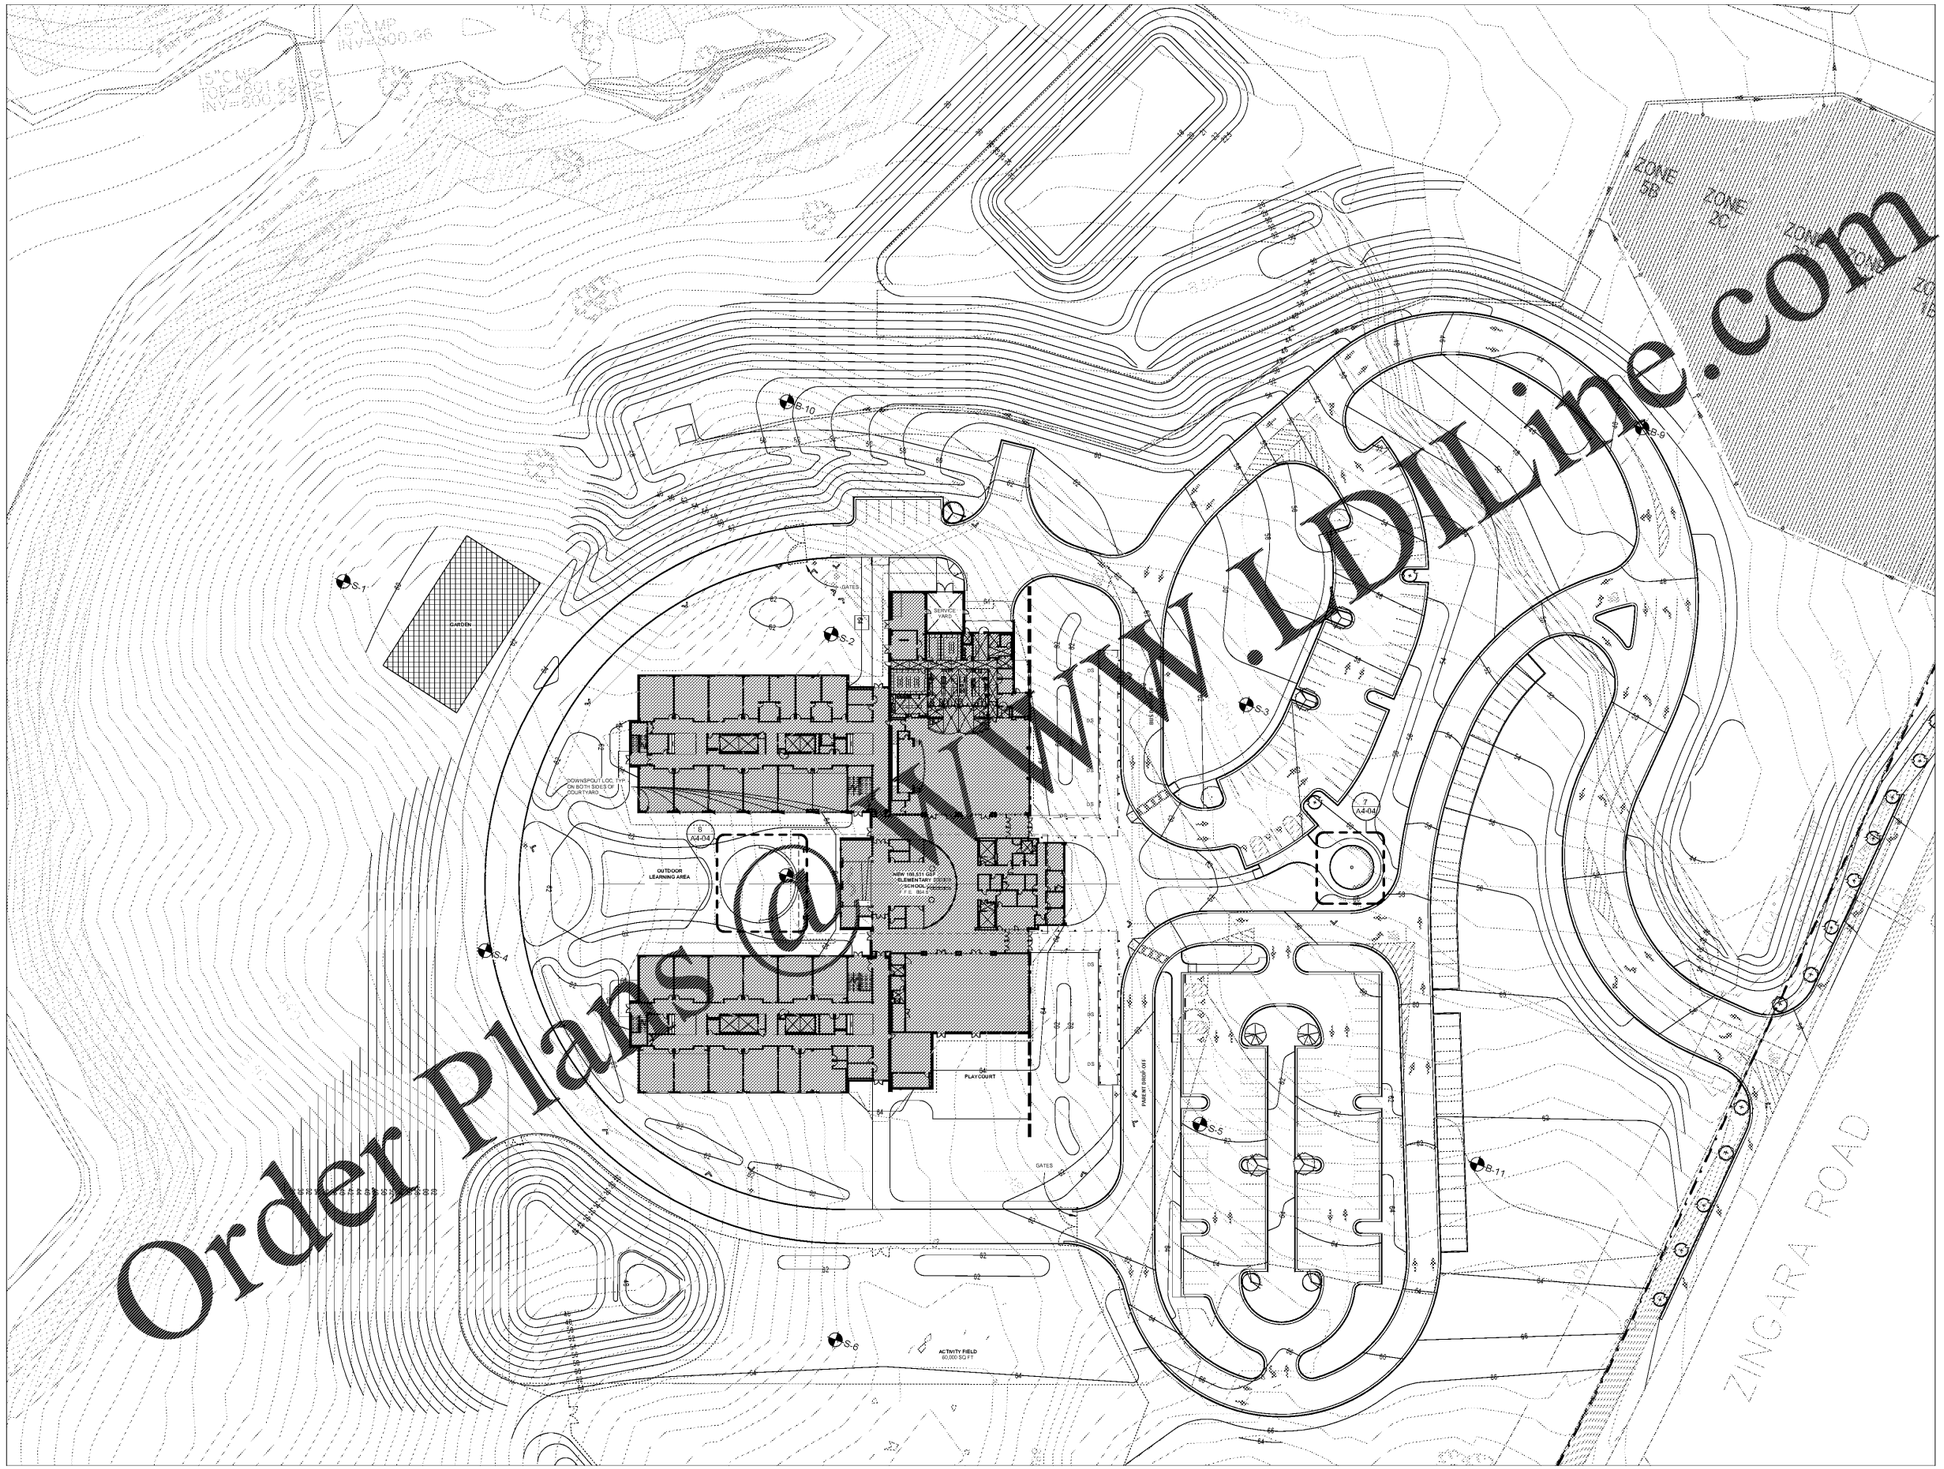

www.IPDLine.com
Order Plans @ IPDLine.com

1 A0-01 ENLARGED SITE PLAN
1" = 40'-0"

One Piedmont Center, Suite 303 3565 Piedmont Road Atlanta, Georgia 30305

Smallwood, Reynolds, Stewart, Stewart & Associates, Inc. Architects

REVISIONS / PRINTED		
REV. NO.	DATE	REMARKS
	09/03/19	PROGRESS PRINT
	09/18/19	GDOE CHECK SET
	10/01/19	ISSUE FOR BID / PERMIT / GDOE

PROJECT SUMMARY
NEW J.H. HOUSE ELEMENTARY SCHOOL
GRADES: PK-5 TH/5TH
P.T.E.: 800
G.D.O.E.#: TO BE ASSIGNED

BUILDING AREA

LEVEL 01	71,163 SF
LEVEL 02	37,479 SF
TOTAL	108,631 SF

COVERED AREAS (I.E. CANOPIES)

COVERED AREAS	5,198 SF
OVERHANG >= 8'?	Y
TOTAL	2,693 SF

INSTRUCTIONAL UNITS

REGULAR CLASSROOMS	46
FLEX/TEC/ED AREAS	2
MUSIC	1
PHYSICAL EDUCATION	1
MEDIA CENTER	1
ART	1
TOTAL	51

COPYRIGHT 2019
SMALLWOOD, REYNOLDS, STEWART & ASSOCIATES, INC.
THIS DRAWING IS THE PROPERTY OF SMALLWOOD, REYNOLDS, STEWART & ASSOCIATES, INC. AND WITHOUT THEIR WRITTEN PERMISSION

ENLARGED SITE PLAN

J.H. HOUSE ELEMENTARY SCHOOL
3100 Zingara Road NE, Conyers, GA 30012

DATE 10-01-2019
JOB NO. 218036.00
SHEET NO. A0-01

ISSUED FOR CONSTRUCTION