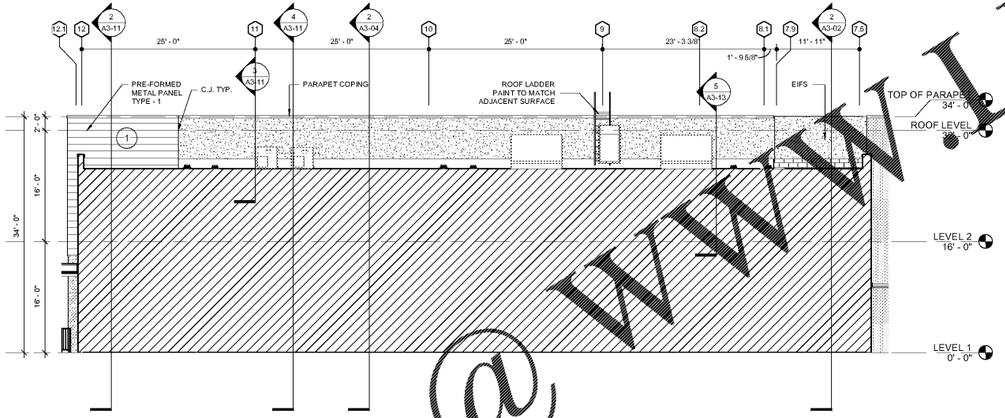

2 A2-14 PARTIAL ELEVATION @ LOW ROOF
1/8" = 1'-0"

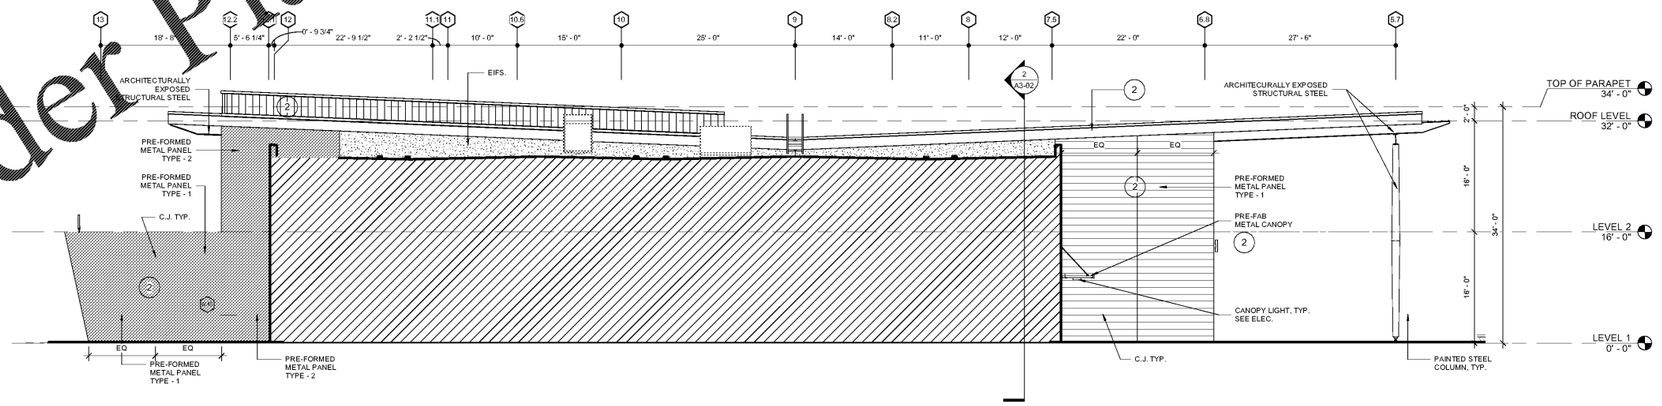

1 A2-14 ADMIN. - MEDIA CENTER ELEVATION
1/8" = 1'-0"

Order Plans @ WWW.LDILine.com

Smallwood, Reynolds, Stewart, Stewart & Associates, Inc. Architects
One Piedmont Center, Suite 303 3565 Piedmont Road Atlanta, Georgia 30305

REVISIONS / PRINTED

REV. NO.	DATE	REMARKS
	10/1/19	ISSUED FOR BID / PERMIT / GDOE

PROJECT SUMMARY
NAME OF ELEMENTARY SCHOOL
GRADES: PK-5 TH RU 5TH
P.T.E.: 800
G.D.O.E. # : TO BE ASSIGNED

BUILDING AREA

LEVEL 1	71,157 SF
LEVEL 02	37,239 SF
TOTAL	108,531 SF

COVERED AREAS (I.E. CANOPIES)

COVERED AREAS	5,198 SF
OVERHANG 1'-0" BY 2	2,565 SF
TOTAL	

INSTRUCTIONAL UNITS

REGULAR CLASSROOMS	46
SPECIALIZED AREAS	2
MUSIC	1
PHYSICAL EDUCATION	1
MEDIA CENTER	1
ART	1
TOTAL	51

RCPS

STATE OF GEORGIA — Registered Architect

COPYRIGHT 2019
SMALLWOOD, REYNOLDS, STEWART, STEWART & ASSOCIATES, INC.
THE DRAWINGS AS THE PROPERTY OF THE ARCHITECT ARE NOT TO BE USED WITHOUT THEIR WRITTEN PERMISSION

ENLARGED ELEVATIONS
J.H. HOUSE ELEMENTARY SCHOOL
3100 Zingara Road NE, Conyers, GA 30012

DATE
10-01-2019
JOB NO.
218036.00
SHEET NO.
A2-14

ISSUED FOR CONSTRUCTION