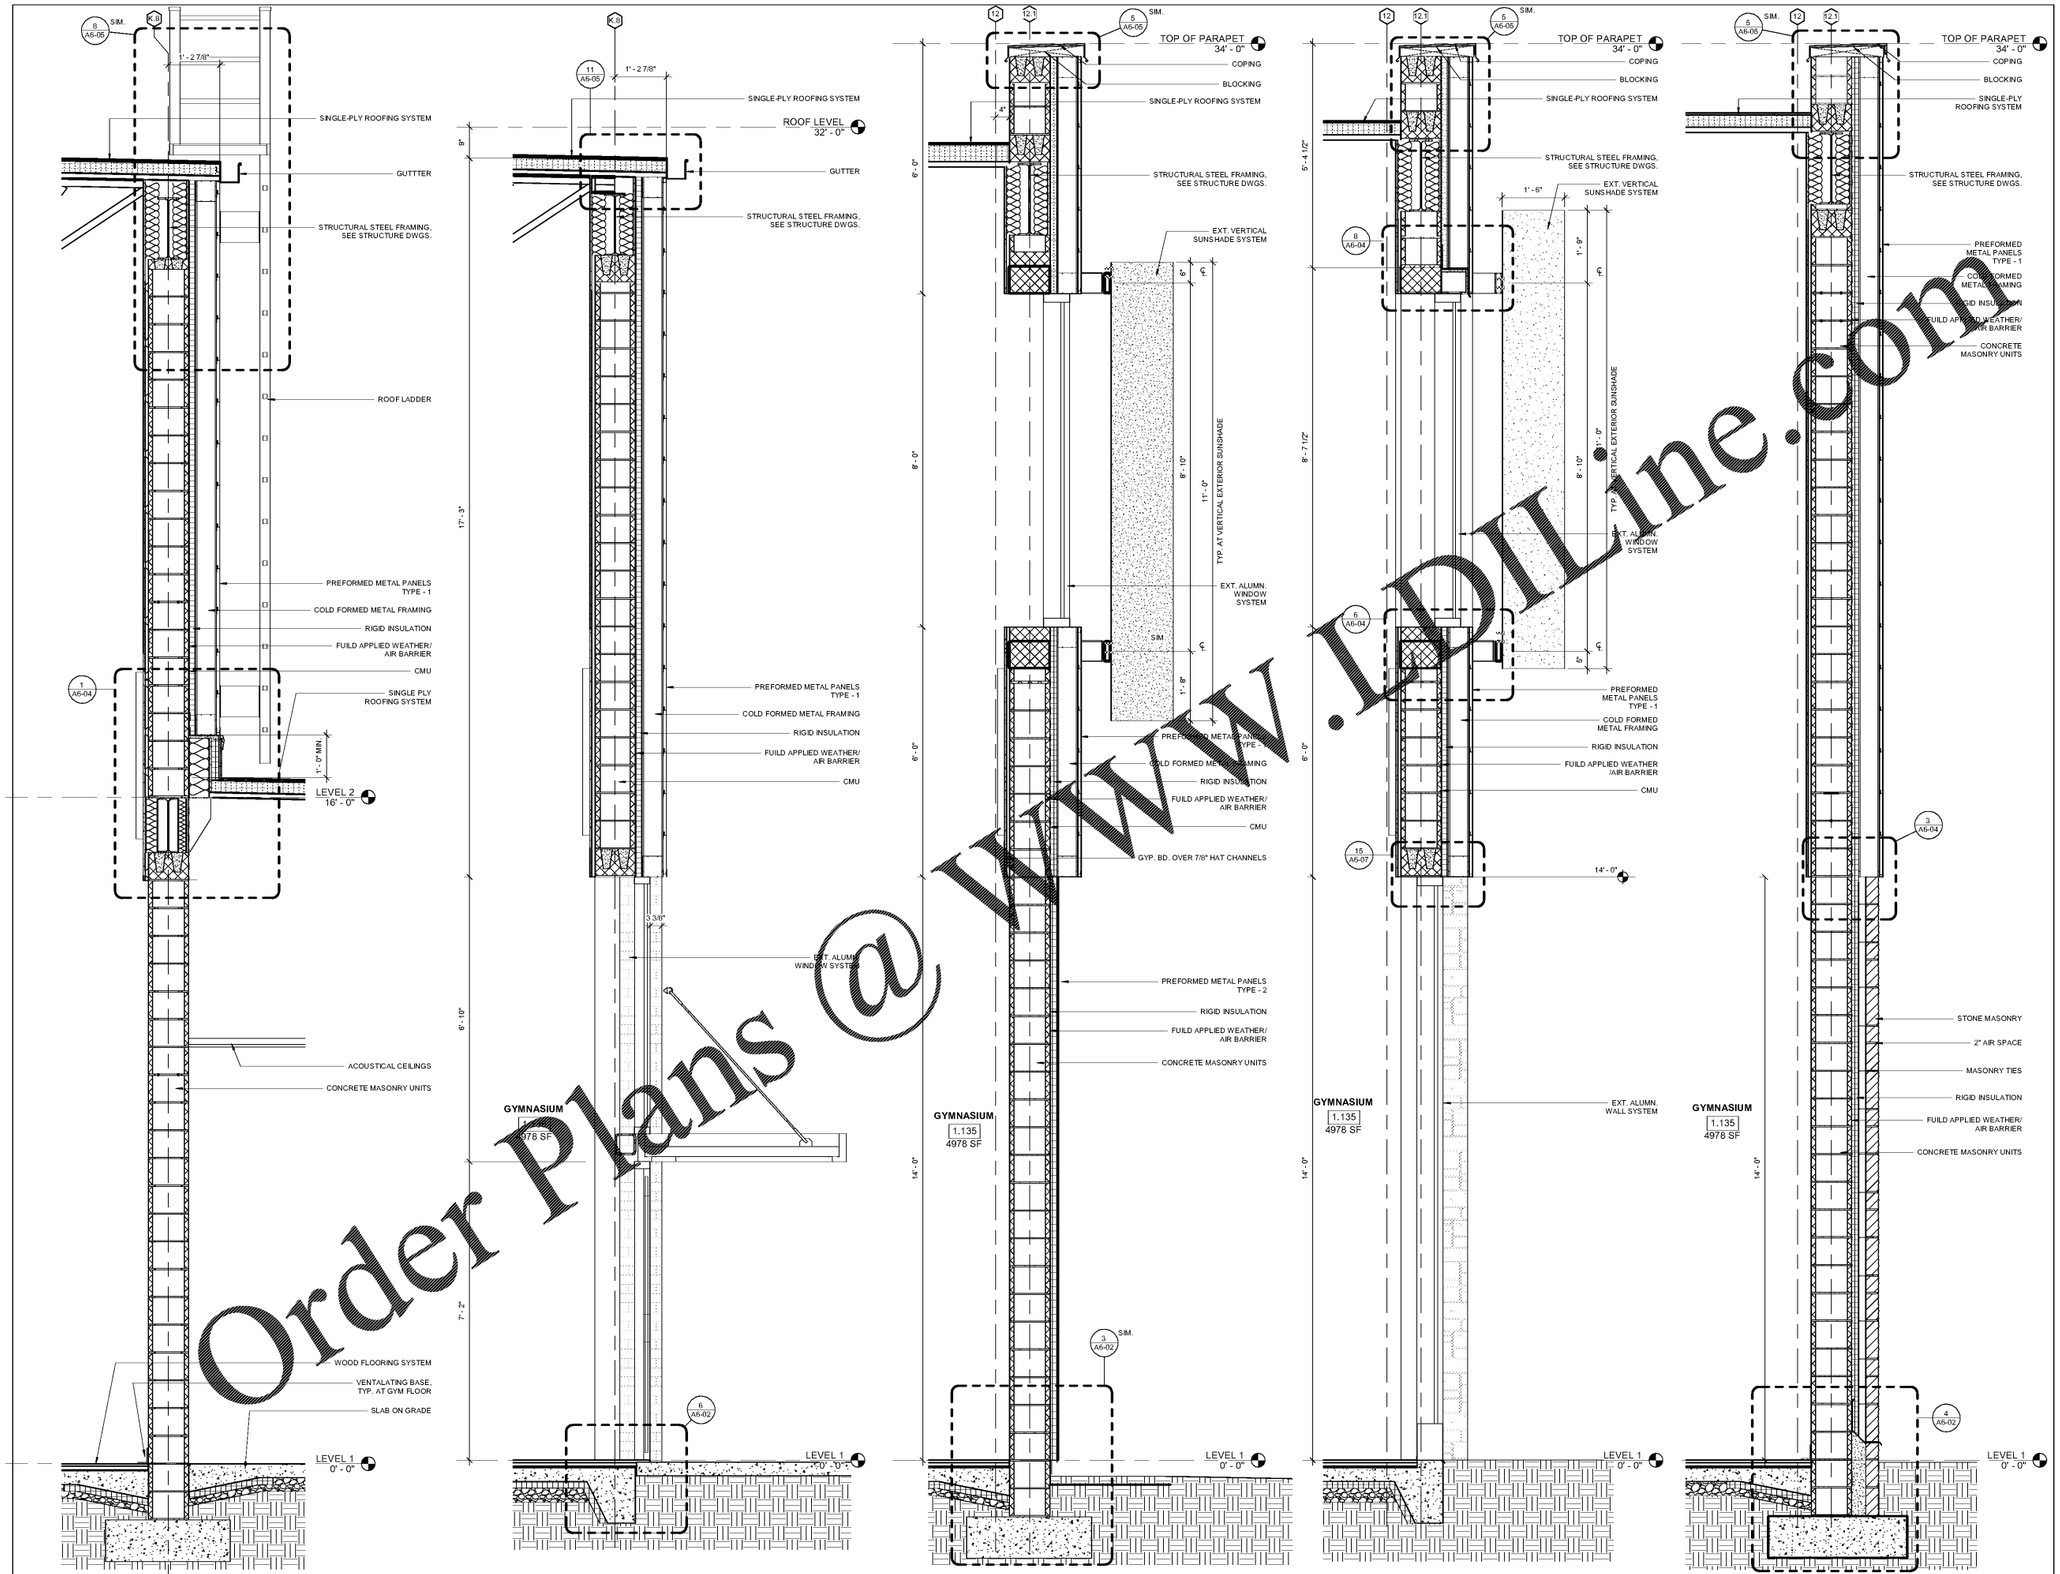

5 A3-12 SECTION AT GYM - 5
3/4" = 1'-0"

4 A3-12 SECTION AT GYM - 4
3/4" = 1'-0"

3 A3-12 SECTION AT GYM - 3
3/4" = 1'-0"

2 A3-12 SECTION AT GYM - 2
3/4" = 1'-0"

1 A3-12 SECTION AT GYM - 1
3/4" = 1'-0"

Order Plans @ WWW.LDILine.com

One Piedmont Center, Suite 303 3565 Piedmont Road Atlanta, Georgia 30305

Smallwood, Reynolds, Stewart, Stewart & Associates, Inc. Architects

REVISIONS / PRINTED		
REV. NO.	DATE	REMARKS
	10/01/19	ISSUED FOR BID / PERMIT / CDCE

PROJECT SUMMARY
NAME: JH HOUSE ELEMENTARY SCHOOL
GRADES: PREK THRU 5TH
F.T.E.: 800
G.O.E. #: TO BE ASSIGNED

BUILDING AREA

LEVEL 01	71,152 SF
LEVEL 02	37,379 SF
TOTAL	108,531 SF

COVERED AREAS (I.E. CANOPIES)

COVERED AREAS	5,186 SF
DIVIDE (-) BY 2	-2
TOTAL	2,593 SF

INSTRUCTIONAL UNITS

REGULAR CLASSROOMS	45
PAIRED FLEX AREAS	2
MUSIC	1
PHYSICAL EDUCATION	1
MEDIA CENTER	1
ART	1
TOTAL	51

RCPS

STATE OF GEORGIA
STEWART & ASSOCIATES
REGISTERED ARCHITECT

© COPYRIGHT 2018 SMALLWOOD, REYNOLDS, STEWART, STEWART & ASSOCIATES, INC.
THIS DRAWING IS THE PROPERTY OF THE ARCHITECT AND MAY NOT BE REPRODUCED OR USED WITHOUT THEIR WRITTEN PERMISSION.

WALL SECTIONS

J.H. HOUSE ELEMENTARY SCHOOL
3100 Zingara Road NE, Conyers, GA 30012

DATE 10-01-2019
JOB NO. 218036.00
SHEET NO. A3-12

ISSUED FOR CONSTRUCTION