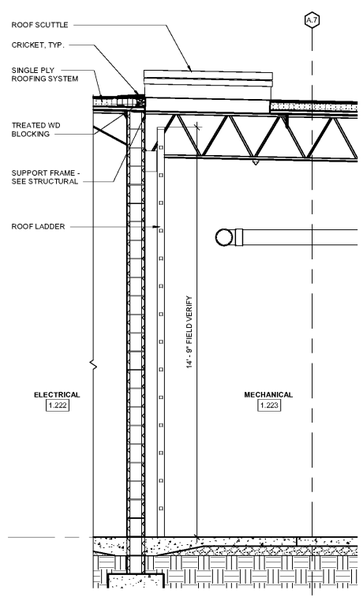

6 A3-13 SECTION AT ROOF LADDER
1/2" = 1'-0"

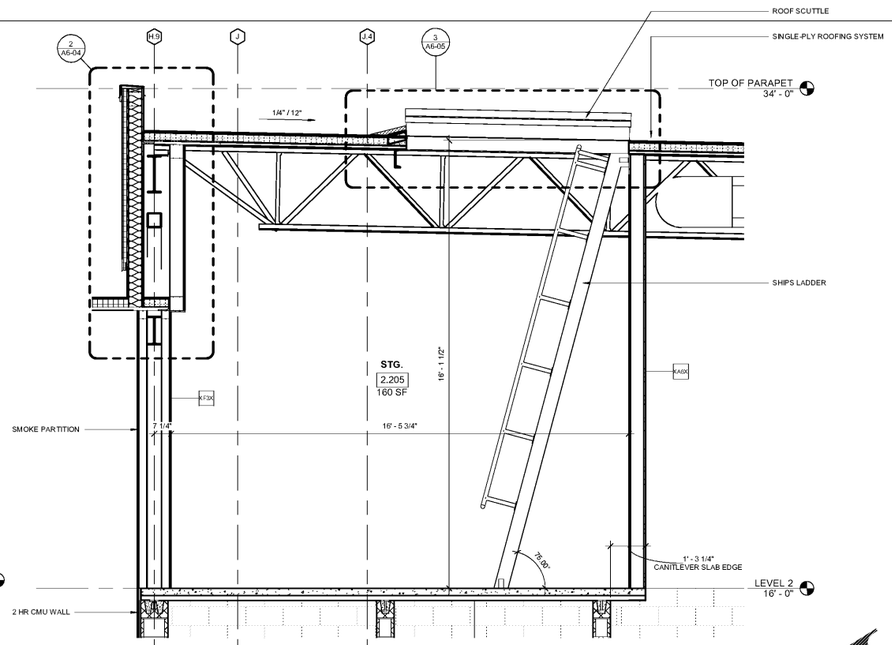

5 A3-13 SECTION AT SHIPS LADDER
1/2" = 1'-0"

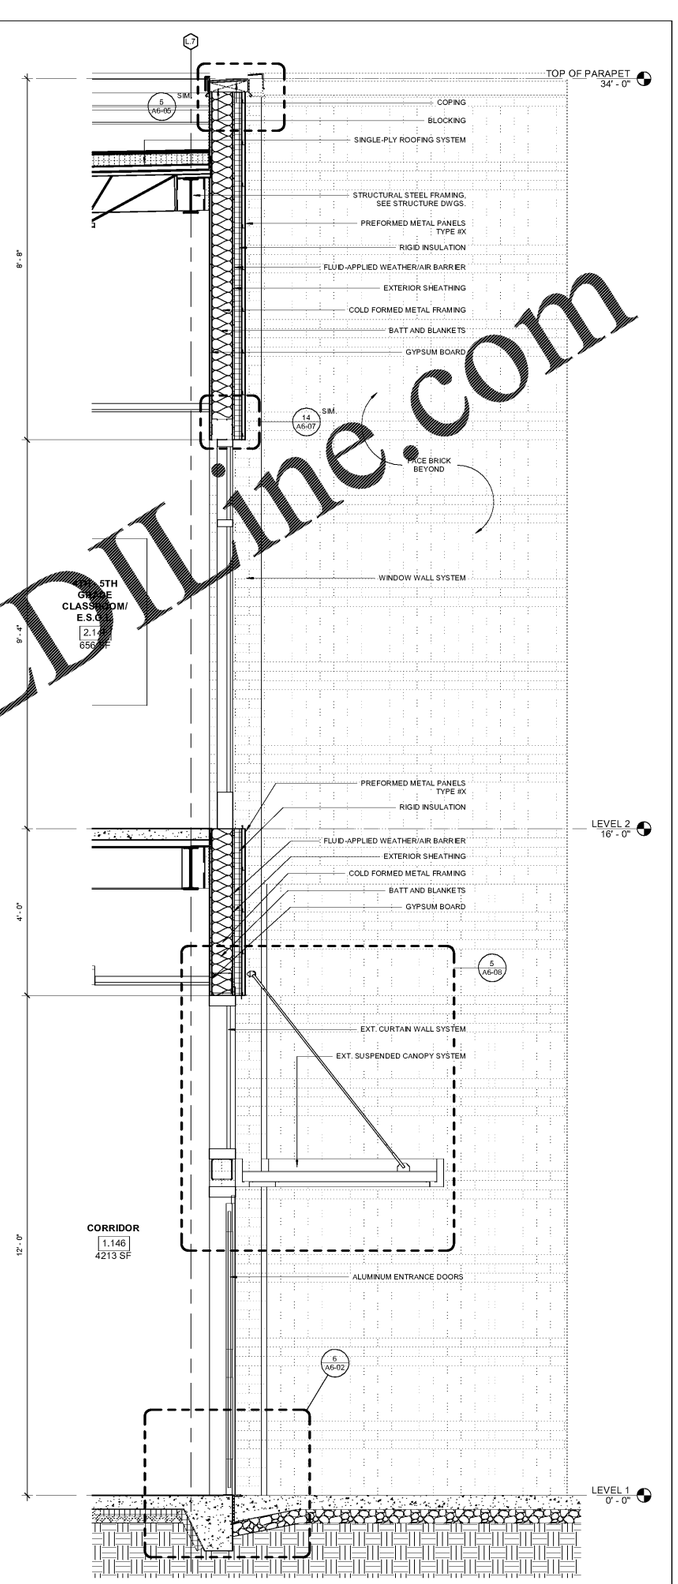

1 A3-13 SECTION AT CLASSROOM CORRIDOR
3/4" = 1'-0"

4 A3-13 SECTION AT COMPUTER LAB
3/4" = 1'-0"

3 A3-13 WALL SECTION COLLAB. SEATING AREA
3/4" = 1'-0"

2 A3-13 WALL SECTION AT MUSIC ROOM
3/4" = 1'-0"

Order Plans @ WWW.LDLine.com

Smallwood, Reynolds, Stewart & Associates, Inc. Architects

One Piedmont Center, Suite 303 3565 Piedmont Road Atlanta, Georgia 30305

REVISIONS / PRINTED		
REV. NO.	DATE	REMARKS

PROJECT SUMMARY
GRADES: ELEMENTARY SCHOOL
GRADES: PREK THRU 5TH
P.T.E.: 800
G.D.O.E. #: TO BE ASSIGNED

BUILDING AREA

LEVEL 1	71,183 SF
LEVEL 2	37,239 SF
TOTAL	108,331 SF

COVERED AREAS (I.E. CANOPIES)

COVERED AREAS	5,198 SF
OVERHANG 1'-0" BY 2	2,765 SF
TOTAL	7,963 SF

INSTRUCTIONAL UNITS

REGULAR CLASSROOMS	46
PARTICLE AREAS	2
MUSIC	1
PHYSICAL EDUCATION	1
MEDIA CENTER	1
ART	1
TOTAL	51

WALL SECTIONS
J.H. HOUSE ELEMENTARY SCHOOL
3100 Zingara Road NE, Conyers, GA 30012

DATE
10-01-2019
JOB NO.
218036.00
SHEET NO.
A3-13

ISSUED FOR CONSTRUCTION

STATUTORY RESTRICTIONS. COPYRIGHT SMALLWOOD, REYNOLDS, STEWART & ASSOCIATES, INC. THE DRAWINGS IS THE PROPERTY OF THE ARCHITECT AND MAY NOT BE USED WITHOUT HIS/HER WRITTEN PERMISSION