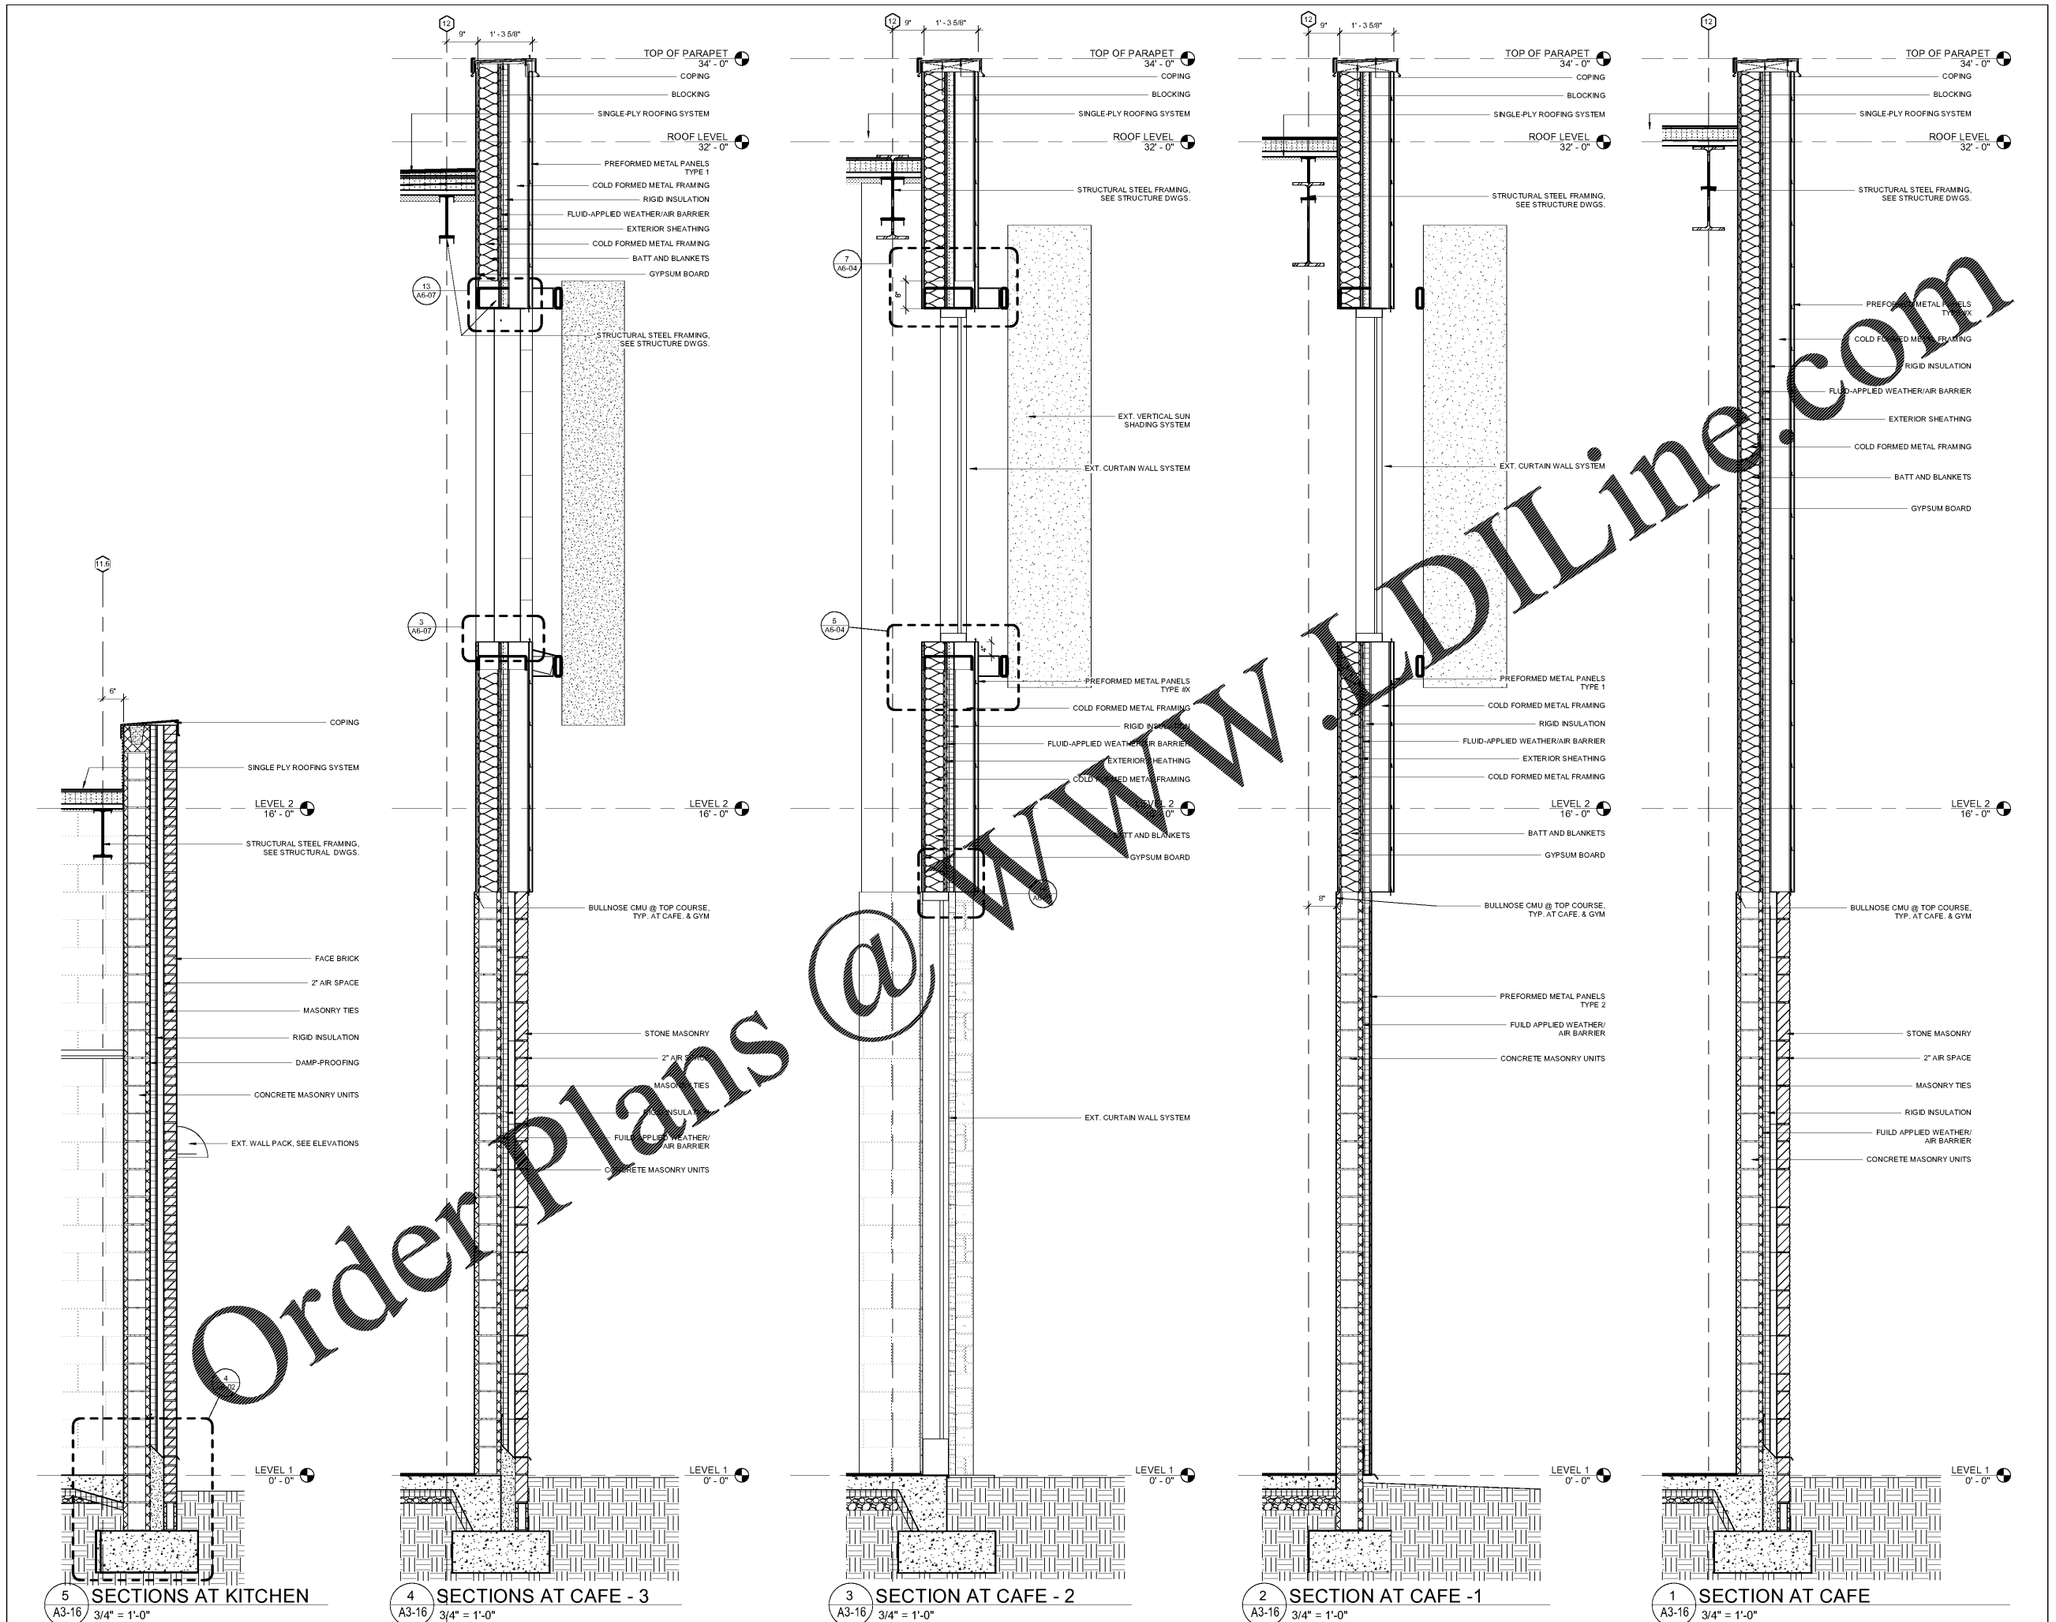

Order Plans @ www.LDILine.com

Smallwood, Reynolds, Stewart & Associates, Inc. Architects
One Piedmont Center, Suite 303 3565 Piedmont Road Atlanta, Georgia 30305

REVISIONS / PRINTED		
REV. NO.	DATE	REMARKS

PROJECT SUMMARY
NEW J.H. HOUSE ELEMENTARY SCHOOL
GRADES: PRE-K THRU 5TH
P.T.E.: 800
G.D.S.E.#: TO BE ASSIGNED

BUILDING AREA
LEVEL 01 71,163 SF
LEVEL 02 37,439 SF
TOTAL 108,331 SF

COVERED AREAS (I.E. CANOPIES)
COVERED AREAS 5,198 SF
OVERHANG 1'-0" BY 2 2,955 SF
TOTAL 2,955 SF

INSTRUCTIONAL UNITS

REGULAR CLASSROOMS	46	
PARTIAL CLASSROOMS	2	
MUSIC	1	
PHYSICAL EDUCATION	1	
MEDIA CENTER	1	
ART	TOTAL	51

RCPS

STATE OF GEORGIA
CHRISTOPHER J. CARLSON
CERTIFICATE NO. PEA001564
REGISTERED ARCHITECT

SUCCESSOR TO SMALLWOOD, STEWART, REYNOLDS, STEWART & ASSOCIATES, INC.
THIS DRAWING IS THE PROPERTY OF THE ARCHITECT AND IS NOT TO BE REPRODUCED WITHOUT THEIR WRITTEN PERMISSION

WALL SECTIONS
J.H. HOUSE ELEMENTARY SCHOOL
3100 Zingara Road NE, Conyers, GA 30012

DATE 10-01-2019
JOB NO. 218036.00
SHEET NO. A3-16

ISSUED FOR CONSTRUCTION