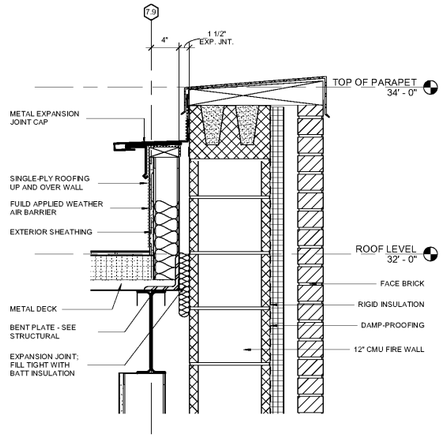

7 / A6-10 BRICK ON DECK AT FIREWALL
1 1/2" = 1'-0"

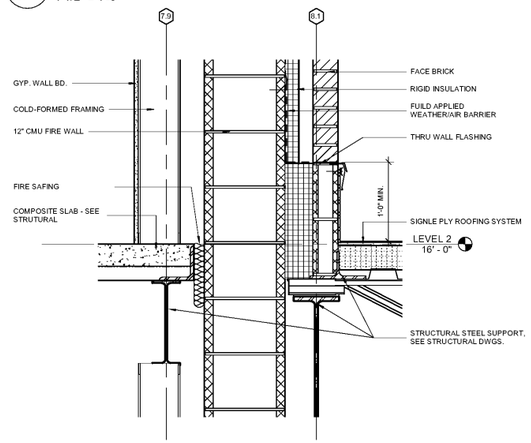

6 / A6-10 BRICK ON DECK AT FIREWALL
1 1/2" = 1'-0"

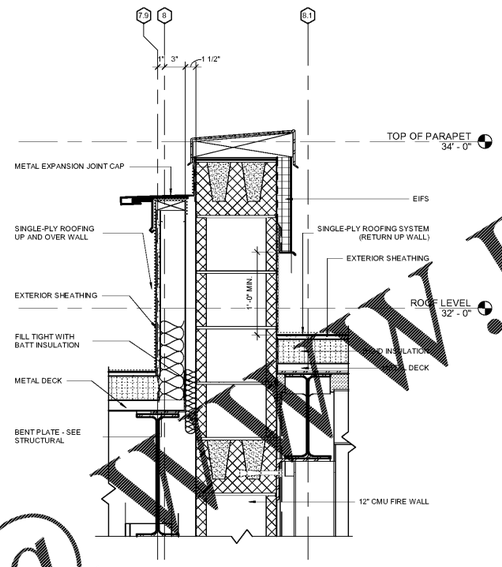

3 / A6-10 EXP. JNT. AT FIREWALL - 3
1 1/2" = 1'-0"

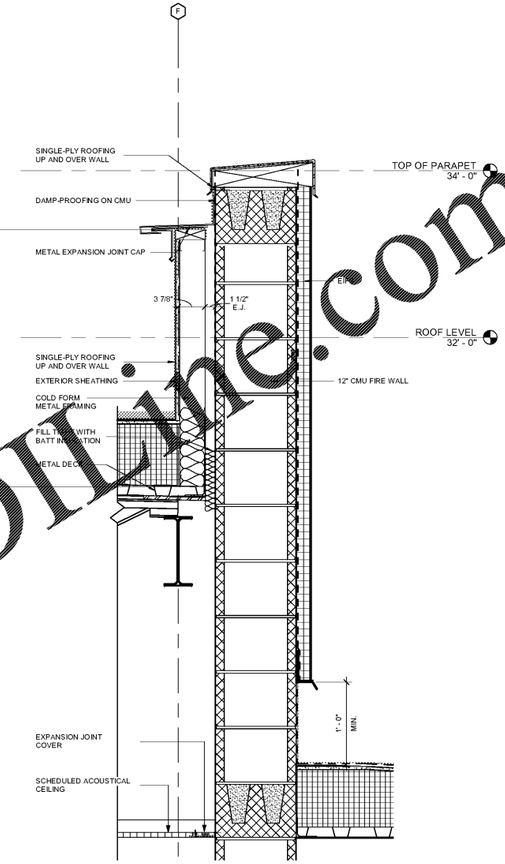

4 / A6-10 EXP. JNT. AT FIREWALL - 2
1 1/2" = 1'-0"

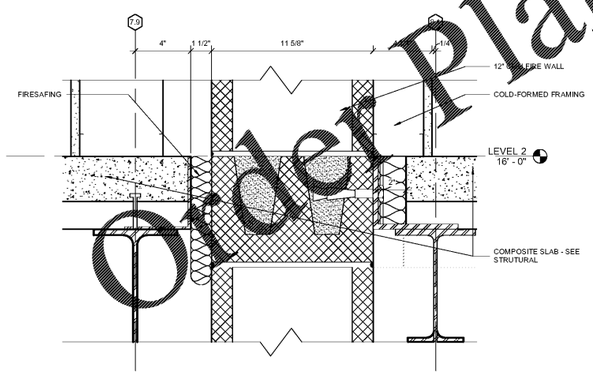

3 / A6-10 EXP. JNT. AT FIREWALL - 1
3" = 1'-0"

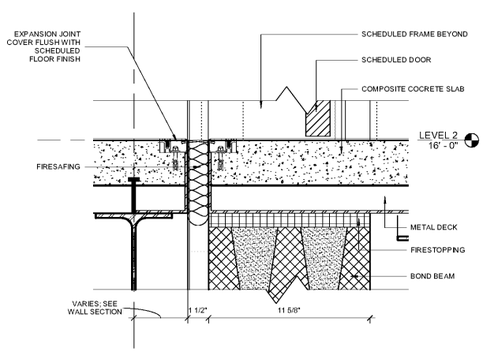

2 / A6-10 EXP. JNT. AT THRESHOLD
3" = 1'-0"

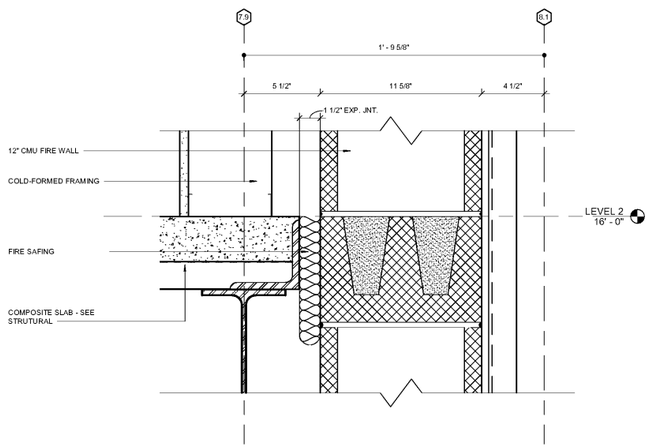

1 / A6-10 EXP. JNT. AT FIREWALL
3" = 1'-0"

WWW.LDRLine.com
Order Plans @

One Piedmont Center, Suite 303 3565 Piedmont Road Atlanta, Georgia 30305

Smallwood, Reynolds, Stewart & Associates, Inc. Architects

REVISIONS / PRINTED

REV. NO.	DATE	REMARKS
	10/01/19	ISSUED FOR BID / PERMIT / QBCE

PROJECT SUMMARY
NEW ELEMENTARY SCHOOL
GRADES: PRE-K THRU 5TH
P.T.E.: 800
G.D.O.E. #: TO BE ASSIGNED

BUILDING AREA

LEVEL 1	71,157 SF
LEVEL 2	37,379 SF
TOTAL	108,537 SF

COVERED AREAS (I.E. CANOPIES)

COVERED AREAS	5,198 SF
OVERHANG >/= 8'-0"	2,965 SF
TOTAL	

INSTRUCTIONAL UNITS

REGULAR CLASSROOMS	46
PARTICLE AREAS	2
MUSIC	1
PHYSICAL EDUCATION	1
MEDIA CENTER	1
ART	1
TOTAL	51

RCPS

STATE OF GEORGIA — JOHN WILLIAM STEWART — REGISTERED ARCHITECT

COPYRIGHT 2019
SMALLWOOD, REYNOLDS, STEWART & ASSOCIATES, INC.
THE DRAWINGS IS THE PROPERTY OF SRS&A AND SHALL NOT BE USED WITHOUT WRITTEN PERMISSION

FIREWALL DETAILS

J.H. HOUSE ELEMENTARY SCHOOL
3100 Zingara Road NE, Conyers, GA 30012

DATE
10-01-2019

JOB NO.
218036.00

SHEET NO.
A6-10

ISSUED FOR CONSTRUCTION