STOREFRONT

I-SERIES

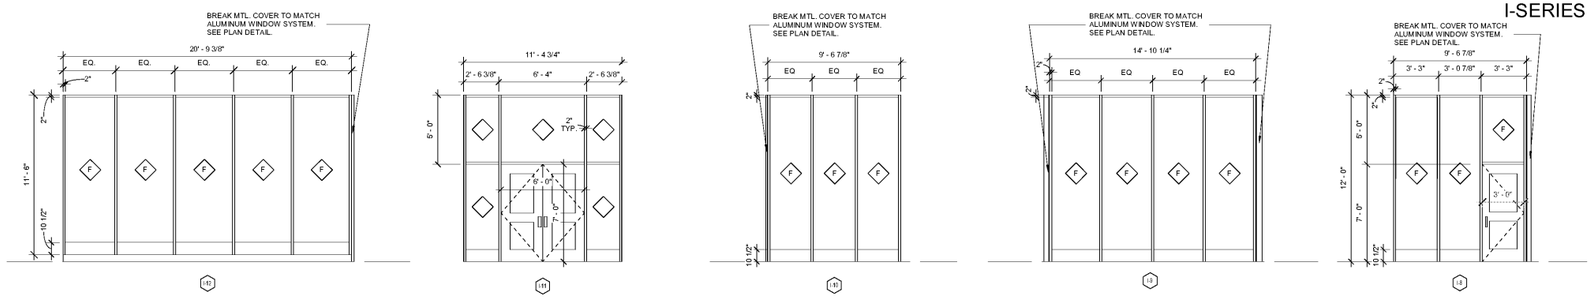

CURTAIN WALL

C-SERIES

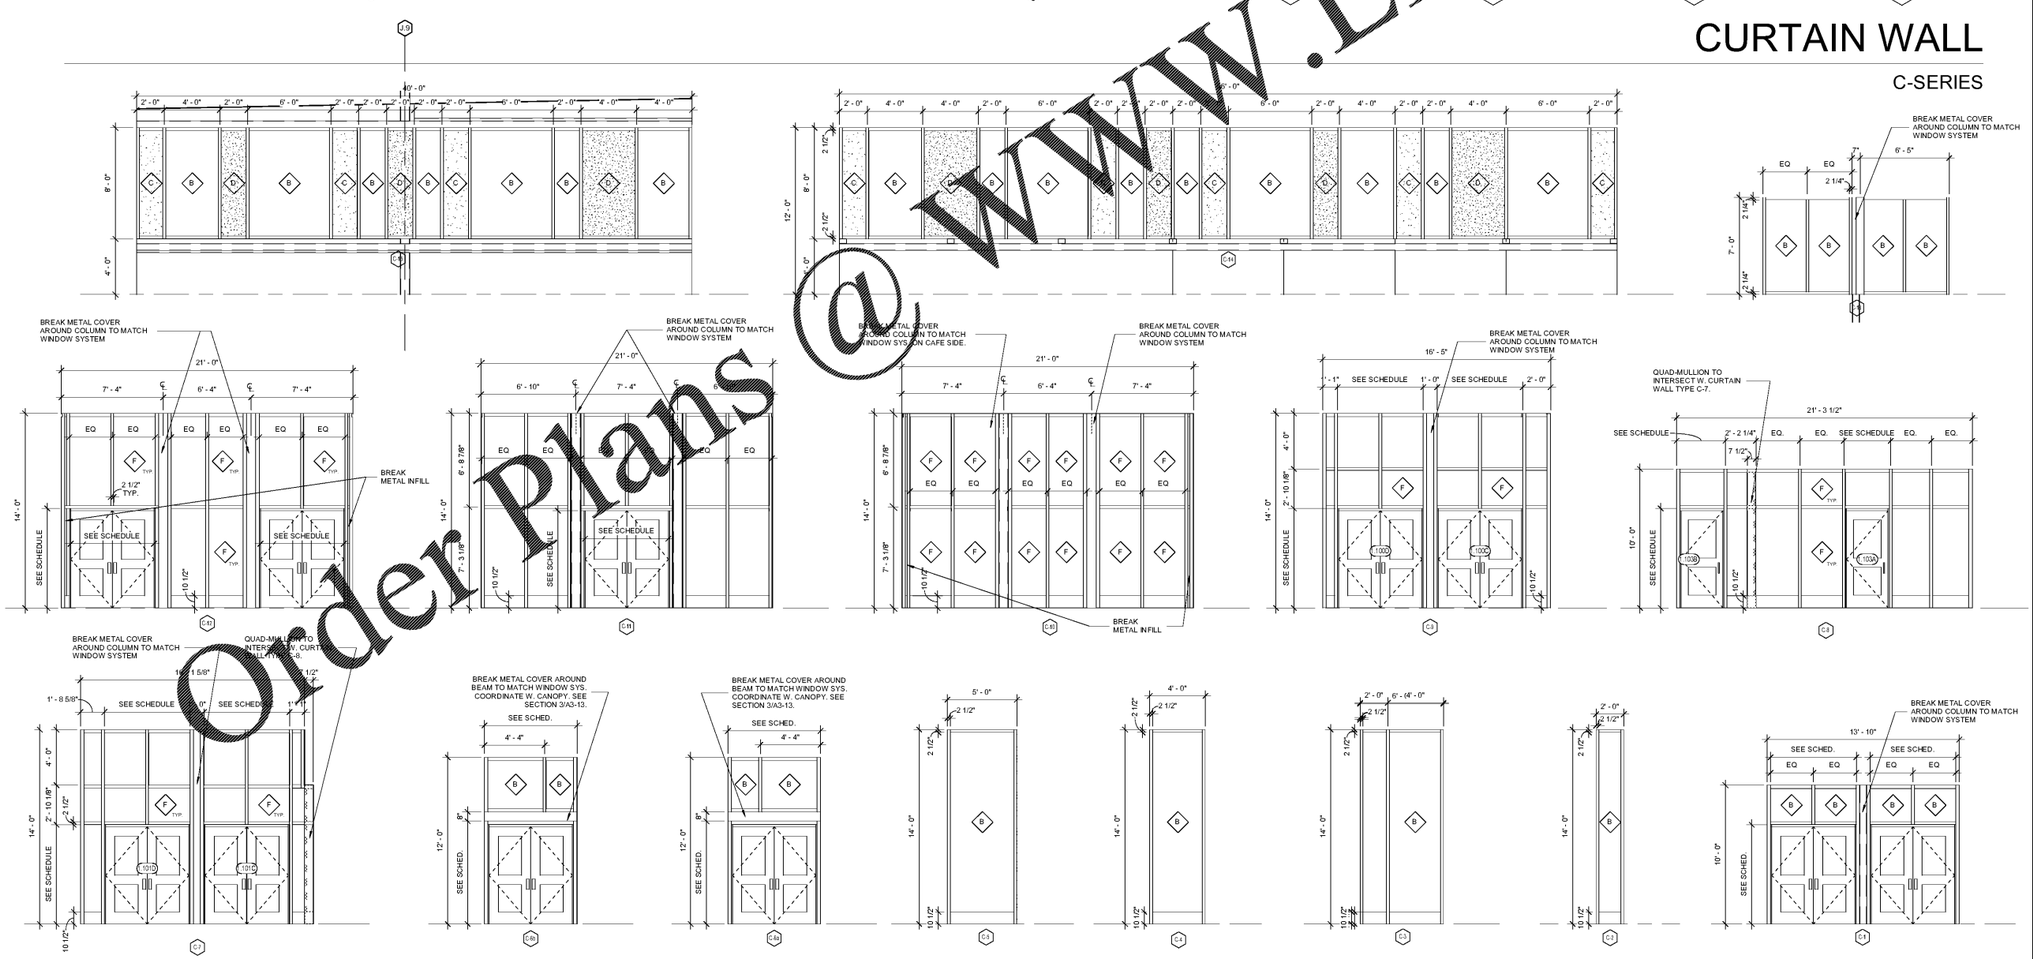

GENERAL NOTES

1. ALL GLAZING IS TEMPERED.
2. OVERALL DIMENSIONS ARE FROM ROUGH OPENING.

GLAZING LEGEND

ITEM	DESCRIPTION
A	ENTRANCE DOOR 1/4" THK. CLEAR TEMPERED
B	1" INSULATING UNIT WITH LOW E COATING (EXTERIOR)
C	1" INSULATED ALUMINUM PANEL - LIGHT GREEN (EXTERIOR)
D	1" INSULATED ALUMINUM PANEL - DARK GREEN (EXTERIOR)
E	1" INSULATED ALUMINUM PANEL (EXTERIOR)
F	1" INSULATING UNIT (INTERIOR)
G	1/4" CLEAR TEMPERED (INTERIOR)

Order Plans @ WWW.LDLine.com

One Piedmont Center, Suite 303 3565 Piedmont Road Atlanta, Georgia 30305

REVISIONS / PRINTED		
REV. NO.	DATE	REMARKS
	09/03/19	PROGRESS PRINT
	10/01/19	ISSUED FOR BID / PERMIT / QUOTE

PROJECT SUMMARY
NEW J.H. HOUSE ELEMENTARY SCHOOL
GRADES: PRE-K THRU 5TH
P.T.E.S: 800
G.D.O.E. #: TO BE ASSIGNED

BUILDING AREA

LEVEL 01	71,157 SF
LEVEL 02	37,379 SF
TOTAL	108,537 SF

COVERED AREAS (I.E. CANOPIES)

COVERED AREAS	5,198 SF
OVERHANG 1'-0" BY 2	2,955 SF
TOTAL	

INSTRUCTIONAL UNITS

REGULAR CLASSROOMS	46
SPECIAL ED AREAS	2
MUSIC	1
PHYSICAL EDUCATION	1
MEDIA CENTER	1
ART	1
TOTAL	51

RCPS

STATEMENT OF COPYRIGHT
ALL DRAWINGS, DESIGNS, SPECIFICATIONS, & ASSOCIATES, INC.
THE DRAWINGS IS THE PROPERTY OF SMALLWOOD, REYNOLDS, STEWART & ASSOCIATES, INC. WITHOUT THEIR WRITTEN PERMISSION

Smallwood, Reynolds, Stewart & Associates, Inc. Architects

WINDOW TYPES

J.H. HOUSE ELEMENTARY SCHOOL
3100 Zingara Road NE, Conyers, GA 30012

DATE
10-01-2019

JOB NO.
218036.00

SHEET NO.
A7-02

ISSUED FOR CONSTRUCTION