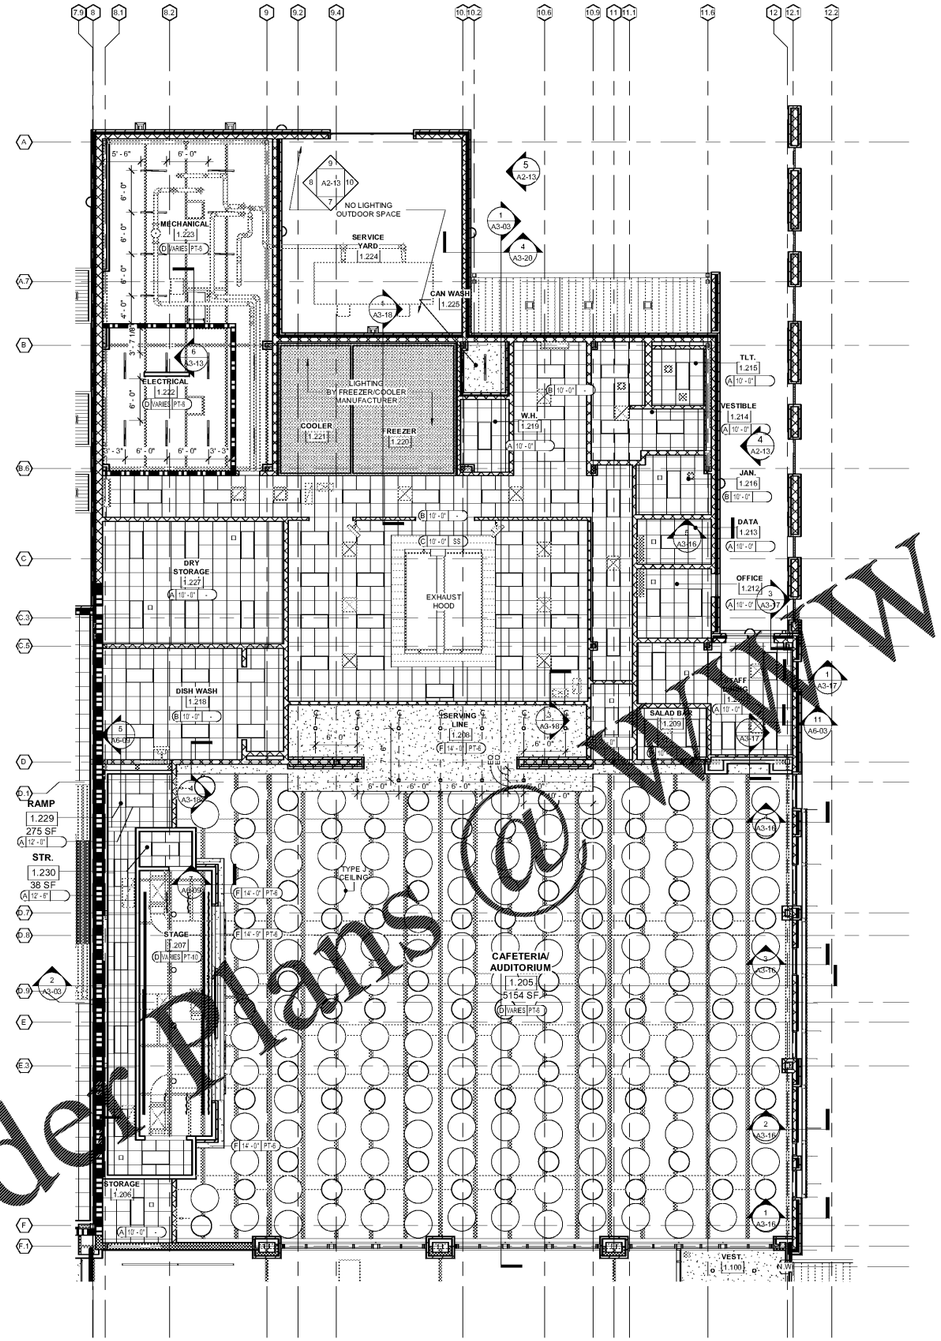

1 A8-01D REFLECTED CEILING PLAN-LEVEL 01 PART D
1/8" = 1'-0"

REFLECTED CEILING PLAN LEGEND

SYM.	DESCRIPTION	CEILING TYPE LEGEND	
	2X4 RECESSED LIGHT FIXTURE	A	2' X 2' SUSPENDED ACOUSTIC CEILING
	LINEAR LIGHT FIXTURE	B	2' X 2' SUSPENDED ACOUSTIC CEILING (WATER RESISTIVE).
	DOWNLIGHT	C	2' X 2' STAINLESS STEEL PANELS
	LED DOWNLIGHT	D	EXPOSED STRUCTURE (SEE NOTES ABOVE)
	SUPPLY	E	EIFS SOFFIT
	RETURN	F	SUSPENDED GYPSUM BOARD
	ACOUSTICAL PANEL	F1	1 HOUR RATED GYPSUM BOARD
	SKYDOME LIGHT FIXTURE	G	SUSPENDED LINEAR METAL (FAUX WD. FINISH) CEILING
	HORIZONTAL BLINDS	H	SUSPENDED ACOUSTIC BAFFLE CEILING
CEILING TAG		J	SUSPENDED ACOUSTIC CLOUD CEILING
			OPEN TO ABOVE OR BELOW

CEILING TAG: A (CEILING TYPE) 8'-0" (CEILING HEIGHT) GWB (CEILING FINISH)

REFLECTED CEILING PLAN GENERAL NOTES

1. ALL MECHANICAL, ELECTRICAL, PLUMBING AND MISCELLANEOUS CONDUIT ITEMS TO BE LOCATED TIGHT TO STRUCTURAL SLAB ABOVE. FOLLOW PROFILE OF BEAMS WHERE APPLICABLE.
2. PROVIDE MIN. 1" INSULATED DUCT AT ALL EXPOSED AREAS IN PUBLIC SPACES.
3. ALL WORK ITEMS INCLUDE STRUCTURAL AND UTILITIES TO BE PAINTED (TBD).
4. PROVIDE FLUSH MOUNT FIRE PROTECTION DEVICES AT ALL GYPSUM BOARD AREAS.
5. ALL DIFFUSERS LOCATED AT GYP. BOARD SOFFITS / CEILINGS TO BE LINEAR TYPE DEVICE AND PAINTED TO MATCH ADJACENT ELEMENT.

Order Plans @ WWW.LDILine.com

REVISIONS / PRINTED		
REV. NO.	DATE	REMARKS
	09/03/19	PROGRESS PRINT
	10/01/19	ISSUED FOR BID / PERMIT / QUOTE

One Piedmont Center, Suite 303 3565 Piedmont Road Atlanta, Georgia 30305

Smallwood, Reynolds, Stewart, Stewart & Associates, Inc. Architects

PROJECT SUMMARY
NAME: J.H. HOUSE ELEMENTARY SCHOOL
GRADES: PK@4TH THRU 5TH
F.T.E.: 800
G.D.O.E. #: TO BE ASSIGNED

BUILDING AREA
LEVEL 01 71,183 SF
LEVEL 02 37,439 SF
TOTAL 108,531 SF

COVERED AREAS (I.E. CANOPIES)
COVERED AREAS 5,186 SF
OVERHANG 1'-0" BY 2 2,693 SF
TOTAL 2,693 SF

INSTRUCTIONAL UNITS

REGULAR CLASSROOMS	46	
RESOURCE AREAS	2	
MUSIC	1	
PHYSICAL EDUCATION	1	
ART	1	
TOTAL		51

RCPS

STATE OF GEORGIA — JAMES R. SMALLWOOD — REGISTERED ARCHITECT

COPYRIGHT 2019
SMALLWOOD, REYNOLDS, STEWART & ASSOCIATES, INC.
THESE DRAWINGS ETHE PROPERTY OF SMALLWOOD, REYNOLDS, STEWART & ASSOCIATES, INC. AND WERE NOT TO BE USED IN WHOLE OR IN PART WITHOUT THEIR WRITTEN PERMISSION

REFLECTED CEILING PLAN-LEVEL 01 PART D

J.H. HOUSE ELEMENTARY SCHOOL
3100 Zingara Road NE, Conyers, GA 30012

DATE 10-01-2019
JOB NO. 218036.00
SHEET NO. A8-01D
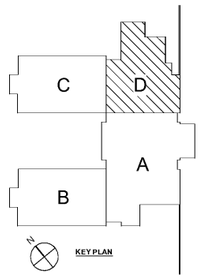
ISSUED FOR CONSTRUCTION