REFLECTED CEILING PLAN LEGEND

SYM.	DESCRIPTION	CEILING TYPE LEGEND	
	2X4 RECESSED LIGHT FIXTURE	A	2' X 2' SUSPENDED ACOUSTIC CEILING
	LINEAR LIGHT FIXTURE	B	2' X 2' SUSPENDED ACOUSTIC CEILING (WATER RESISTIVE).
	DOWNLIGHT	C	2' X 2' STAINLESS STEEL PANELS
	LED DOWNLIGHT	D	EXPOSED STRUCTURE (SEE NOTES ABOVE)
	SUPPLY	E	EIFS SOFFIT
	RETURN	F	SUSPENDED GYPSUM BOARD
	ACOUSTICAL PANEL	F1	1 HOUR RATED GYPSUM BOARD
	SKYDOME LIGHT FIXTURE	G	SUSPENDED LINEAR METAL (FAUX WD. FINISH) CEILING
	HORIZONTAL BLINDS	H	SUSPENDED ACOUSTIC BAFFLE CEILING
CEILING TAG	CEILING HEIGHT	J	SUSPENDED ACOUSTIC CLOUD CEILING
A-1 9'-0"	LOWER CEILING FINISH		

REFLECTED CEILING PLAN GENERAL NOTES

1. ALL MECHANICAL, ELECTRICAL, PLUMBING AND MISCELLANEOUS CONDUIT ITEMS TO BE LOCATED TIGHT TO STRUCTURAL SLAB ABOVE. FOLLOW PROFILE OF BEAMS WHERE APPLICABLE.
2. PROVIDE METAL, INSULATED DUCT AT ALL EXPOSED AREAS IN PUBLIC SPACES.
3. ALL VISIBLE ITEMS INCLUDING STRUCTURAL AND DUCTWORK TO BE PAINTED (TBD).
4. PROVIDE FLUSH MOUNT FIRE PROTECTION DEVICES AT ALL GYPSUM BOARD AREAS.
5. ANY DIFFUSER LOCATED AT GYP. BOARD SOFFITS / CEILINGS TO BE LINEAR TYPE DEVICE AND MOUNTED FLUSH WITH ADJACENT PLANE.

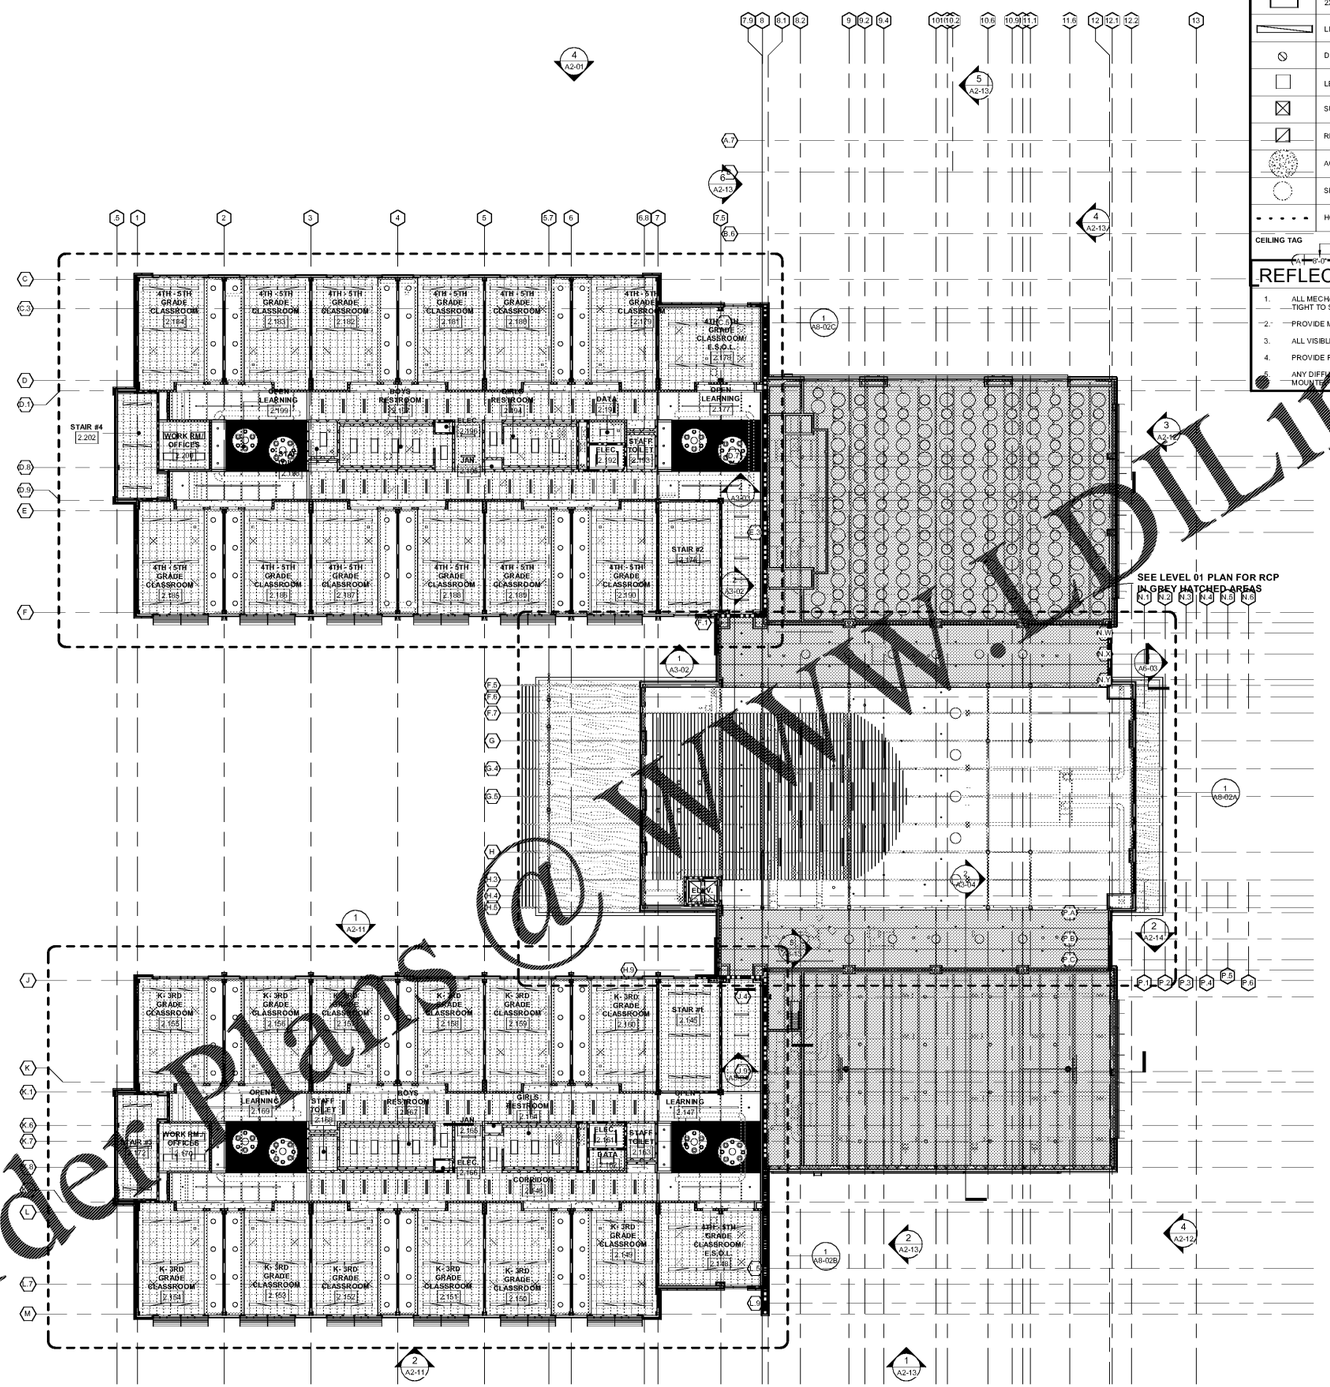

1 A8-02 REFLECTED CEILING PLAN - LEVEL 02
1/16" = 1'-0"

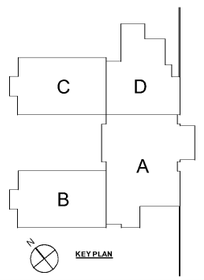

Order Plans @ www.BIDline.com

Smallwood, Reynolds, Stewart, Stewart & Associates, Inc. Architects

One Piedmont Center, Suite 303 3565 Piedmont Road Atlanta, Georgia 30305

REVISIONS / PRINTED		
REV. NO.	DATE	REMARKS
	09/03/19	PROGRESS PRINT
	10/01/19	ISSUED FOR BID / PERMIT / QUOTE

PROJECT SUMMARY
NEW ELEMENTARY SCHOOL
GRADES: PK-K THRU 5TH
F.T.E.: 800
G.O.S.E.# : TO BE ASSIGNED

BUILDING AREA
LEVEL 01 71,163 SF
LEVEL 02 37,429 SF
TOTAL 108,531 SF

COVERED AREAS (I.E. CANOPIES)
COVERED AREAS 5,186 SF
OVERHANG 1'-0" BY 2 2,693 SF
TOTAL 2,693 SF

INSTRUCTIONAL UNITS

REGULAR CLASSROOMS	46
RESOURCE AREAS	2
MUSIC	1
PHYSICAL EDUCATION	1
SCIENCE LAB/ART	1
TOTAL	51

RCPS

STATE OF GEORGIA — JAMES MICHAEL SMALLWOOD — REGISTERED ARCHITECT

© COPYRIGHT 2019
SMALLWOOD, REYNOLDS, STEWART, STEWART & ASSOCIATES, INC.
THIS DRAWING IS THE PROPERTY OF SMALLWOOD, REYNOLDS, STEWART, STEWART & ASSOCIATES, INC. AND MAY NOT BE REPRODUCED WITHOUT THEIR WRITTEN PERMISSION

LEVEL 02 REFLECTED CEILING PLAN

J.H. HOUSE ELEMENTARY SCHOOL
3100 Zingara Road NE, Conyers, GA 30012

DATE: 10-01-2019
JOB NO.: 218036.00
SHEET NO.: A8-02

ISSUED FOR CONSTRUCTION