


9 A8-10 DETAIL OF DIFFUSER @ ACOUSTIC BAFFLES
1 1/2" = 1'-0"

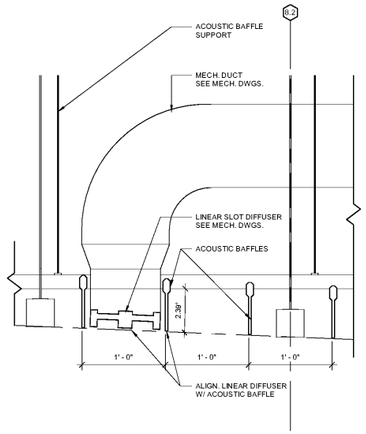


8 A8-10 BULKHEAD AT RESTROOM & CORRIDOR
1 1/2" = 1'-0"




7 A8-10 BULKHEAD AT OPEN LEARNING & CORRIDOR
1 1/2" = 1'-0"

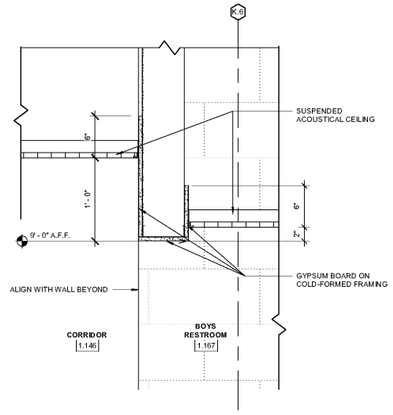


6 A8-10 CEILING DETAIL AT CLASSROOM
1 1/2" = 1'-0"

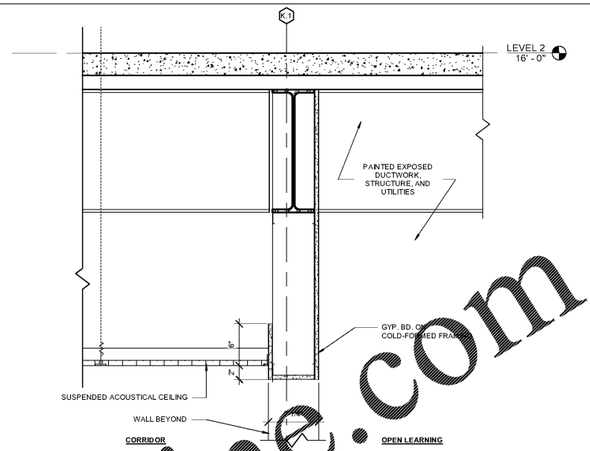


5 A8-10 TYP. LAY-IN LIGHT FIXTURE DETAIL
12" = 1'-0"

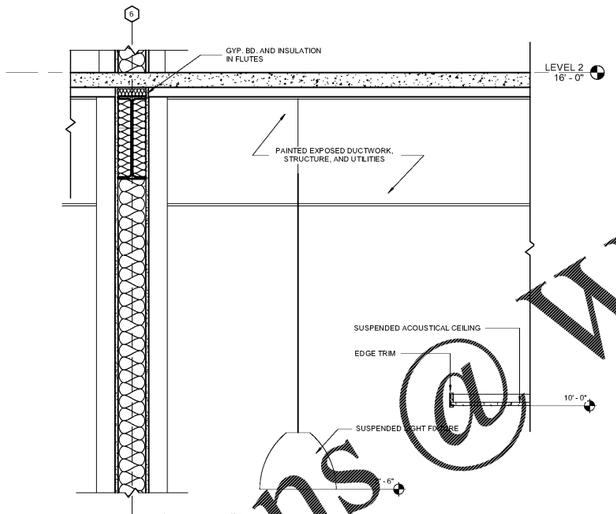


4 A8-10 CEILING DETAIL AT OPEN LEARNING
1 1/2" = 1'-0"

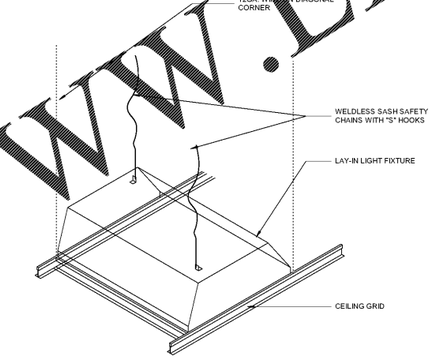


3 A8-10 SEISMIC CLG. DETAIL AT WALL
3" = 1'-0"




2 A8-10 SEISMIC CLG. DETAIL @ WALL
3" = 1'-0"

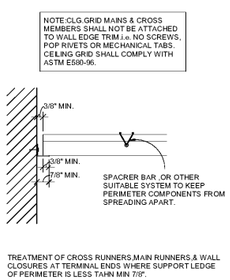


1 A8-10 BULKHEAD DETAIL
3" = 1'-0"

Order Plans @ WWW.LDILine.com

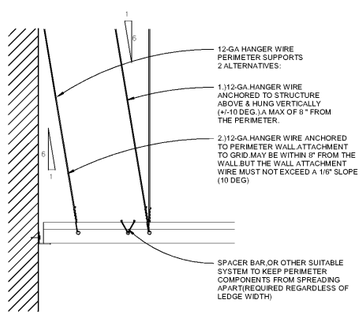Smallwood, Reynolds, Stewart & Associates, Inc. Architects

One Piedmont Center, Suite 303 3565 Piedmont Road Atlanta, Georgia 30305
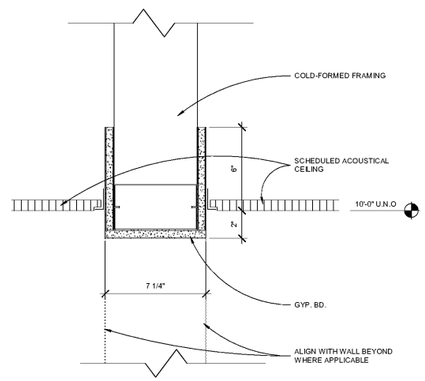
| REVISIONS / PRINTED | | |
|---|---|---|
| REV. NO. | DATE | REMARKS |
| | 10/01/19 | ISSUED FOR BID / PERMIT / GDOE |

**PROJECT SUMMARY**
NAME OF SCHOOL: J.H. ELEMENTARY SCHOOL
GRADES: PK-5 THRU 5TH
P.T.E.: 800
G.D.O.E. # : TO BE ASSIGNED

**BUILDING AREA**
LEVEL 1 71,157 SF
LEVEL 2 37,239 SF
TOTAL 108,531 SF

**COVERED AREAS (I.E. CANOPIES)**
COVERED AREAS 5,166 SF
OVERHANG >= 8'-0" 2 2,993 SF
TOTAL 2,993 SF

**INSTRUCTIONAL UNITS**

| | | |
|---|---|---|
| REGULAR CLASSROOMS | 46 | |
| SPECIALIZED AREAS: | | |
| MUSIC | 2 | |
| PHYSICAL EDUCATION | 1 | |
| MEDIA CENTER | 1 | |
| ART | 1 | |
| TOTAL | | 51 |

RCPS

SHEET INDEX
SHEET LIST
GENERAL NOTES, SCHEDULES, DETAILS & ASSOCIATES, INC.

THESE DRAWING & THE PROPERTY OF SMALLWOOD, REYNOLDS, STEWART & ASSOCIATES, INC. AND ARE NOT TO BE REPRODUCED WITHOUT THEIR WRITTEN PERMISSION

**CEILING DETAILS**

**J.H. HOUSE ELEMENTARY SCHOOL**
3100 Zingara Road NE, Conyers, GA 30012

DATE 10-01-2019
JOB NO. 218036.00
SHEET NO. A8-10

ISSUED FOR CONSTRUCTION