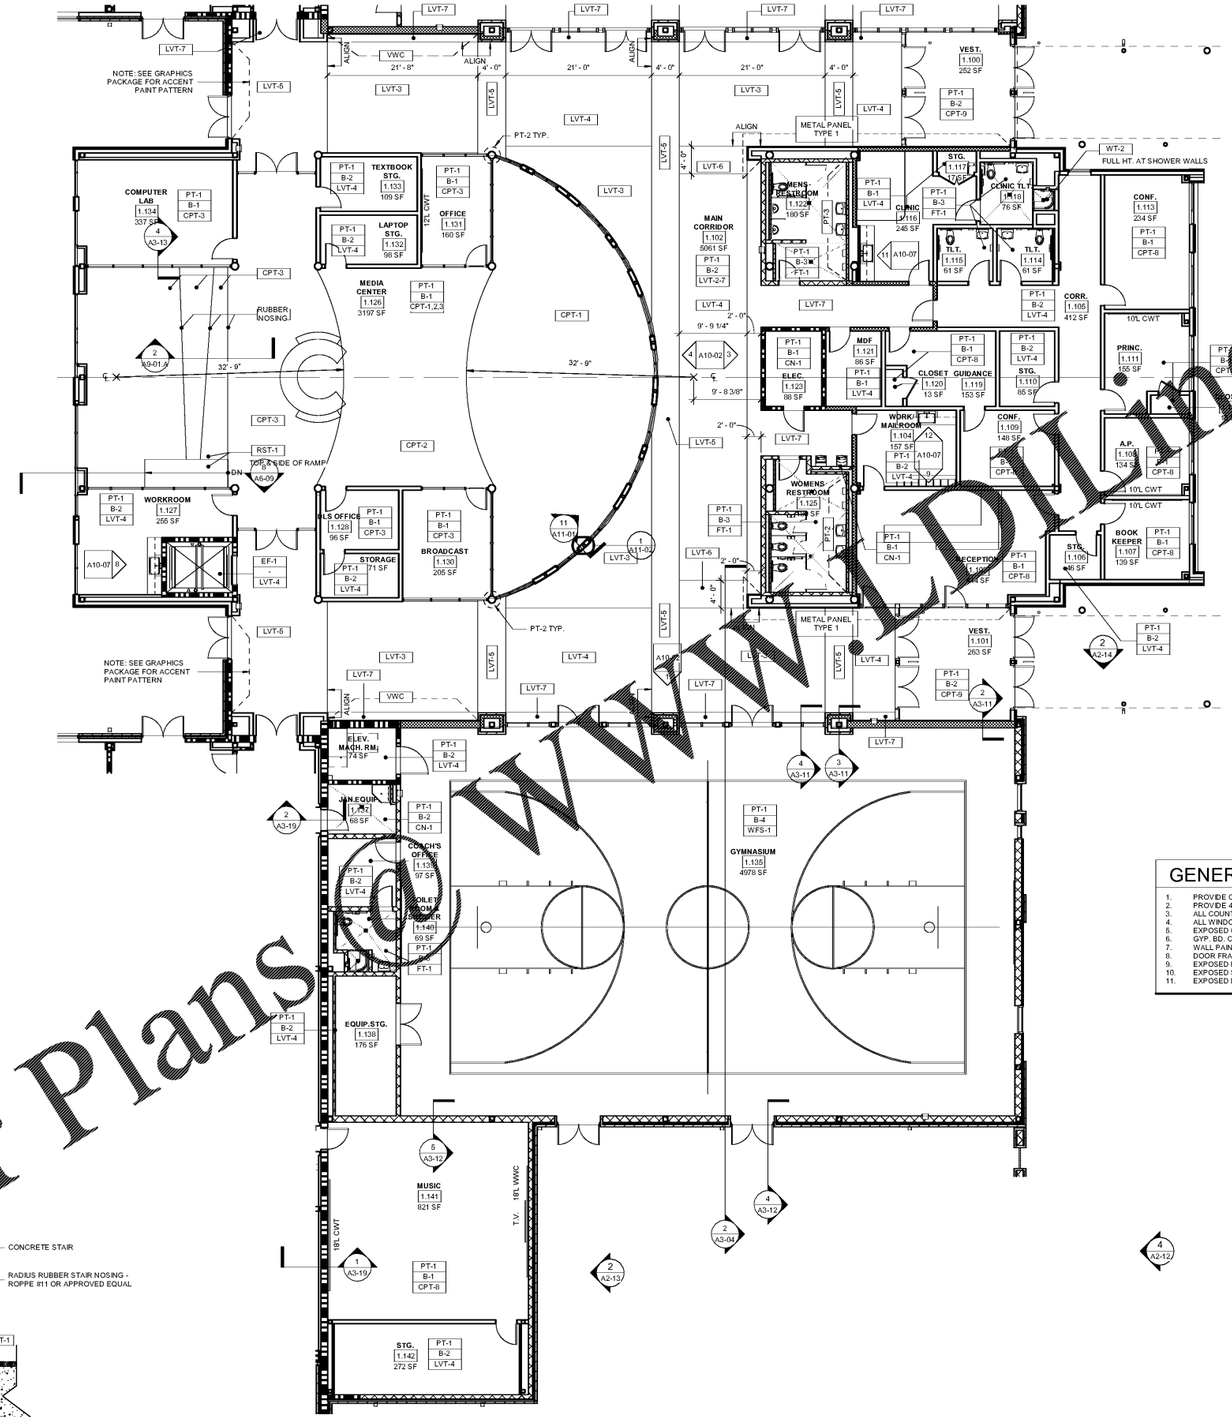

Order Plans Online.com

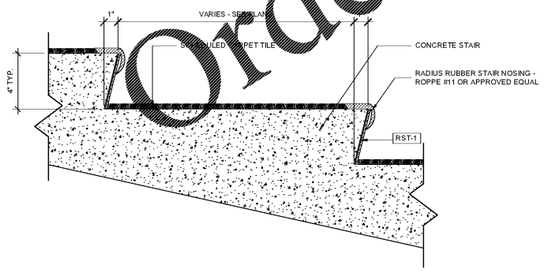

2 A9-01.A STAIR DETAIL AT MULTIPURPOSE
3" = 1'-0"

1 A9-01.A LEVEL 01 - PART A FINISH PLAN
1/8" = 1'-0"

GENERAL NOTES

1. PROVIDE CORNER GUARDS AT ALL OUTSIDE CORNERS OF GYP. BD. PARTITIONS
2. PROVIDE 4" HRUBBER BASE AT BASE CABINETS.
3. ALL COUNTERTOPS TO BE SS-1
4. ALL WINDOWS TO RECEIVE SS-2 SILL
5. EXPOSED CEILINGS TO BE PT-6 U.N.O.
6. GYP. BD. CEILINGS TO BE PT-6, U.N.O.
7. WALL PAINT TO BE PT-1, U.N.O.
8. DOOR FRAMES & RAILINGS TO BE PT-5
9. EXPOSED ROUND HSS STEEL COLUMNS AT MAIN CORRIDOR TO BE PT-2
10. EXPOSED STRUCTURAL BEAMS AT MAIN CORRIDOR TO BE PT-5
11. EXPOSED DECKING AT MAIN CORRIDOR TO BE PT-7

LEGEND

ROOM FINISH DESIGNATION
WALL FINISH
BASE
FLOOR FINISH
EXTENT OF FINISH
F-1
FINISH TRANSITION
F-1 F-2

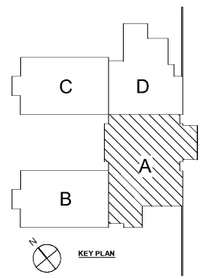

REVISIONS / PRINTED		
REV. NO.	DATE	REMARKS
	09/03/19	PROGRESS PRINT
	10/01/19	ISSUED FOR BID / PERMIT / QUOTE

PROJECT SUMMARY
J.H. HOUSE ELEMENTARY SCHOOL
GRADES: PK-5 THRU 5TH
P.T.E.: 800
G.D.O.E.# : TO BE ASSIGNED

BUILDING AREA
LEVEL 01 71,153 SF
LEVEL 02 37,378 SF
TOTAL 108,531 SF

COVERED AREAS (I.E. CANOPIES)
COVERED AREAS 5,198 SF
OVERHANG PT 2 2,955 SF
TOTAL 8,153 SF

INSTRUCTIONAL UNITS

REGULAR CLASSROOMS	46
SPECIALIZED AREAS	2
MUSIC	1
PHYSICAL EDUCATION	1
MEDIA CENTER	1
ART	1
TOTAL	51

One Piedmont Center, Suite 303 3565 Piedmont Road Atlanta, Georgia 30305

Smallwood, Reynolds, Stewart & Associates, Inc. Architects

GUESTHOUSE, 2016
SMALLWOOD, REYNOLDS, STEWART & ASSOCIATES, INC.
THESE DRAWINGS ARE PROPERTY OF SMALLWOOD, REYNOLDS, STEWART & ASSOCIATES, INC. AND NOT TO BE REPRODUCED WITHOUT THEIR WRITTEN PERMISSION

LEVEL 01- PART A FINISH PLAN

J.H. HOUSE ELEMENTARY SCHOOL
3100 Zingara Road NE, Conyers, GA 30012

DATE 10-01-2019
JOB NO. 218036.00
SHEET NO. A9-01.A

ISSUED FOR CONSTRUCTION