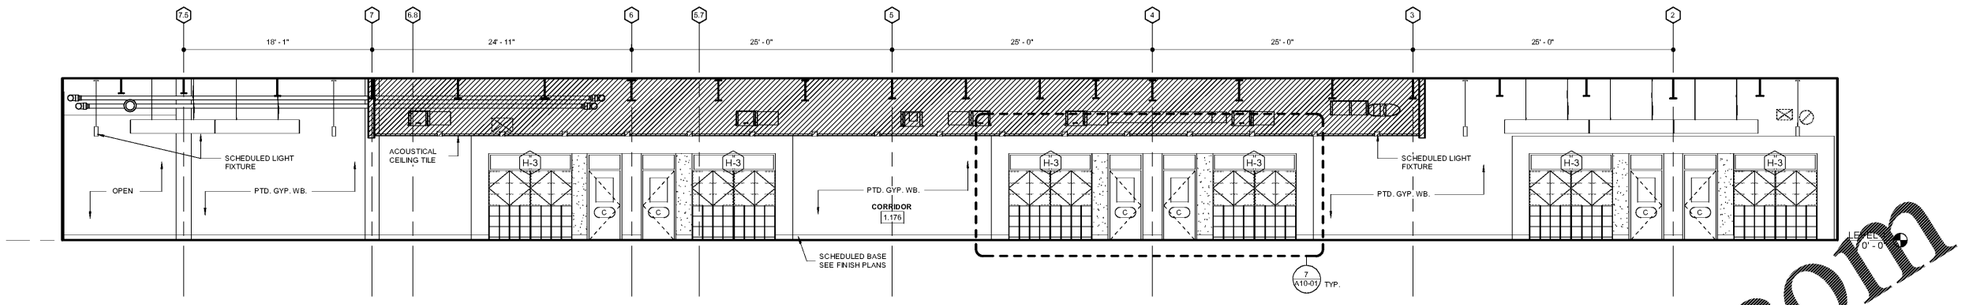

4 A10-03 LEVEL 01C- CLASSROOM CORRIDOR- SOUTH
3/16" = 1'-0"

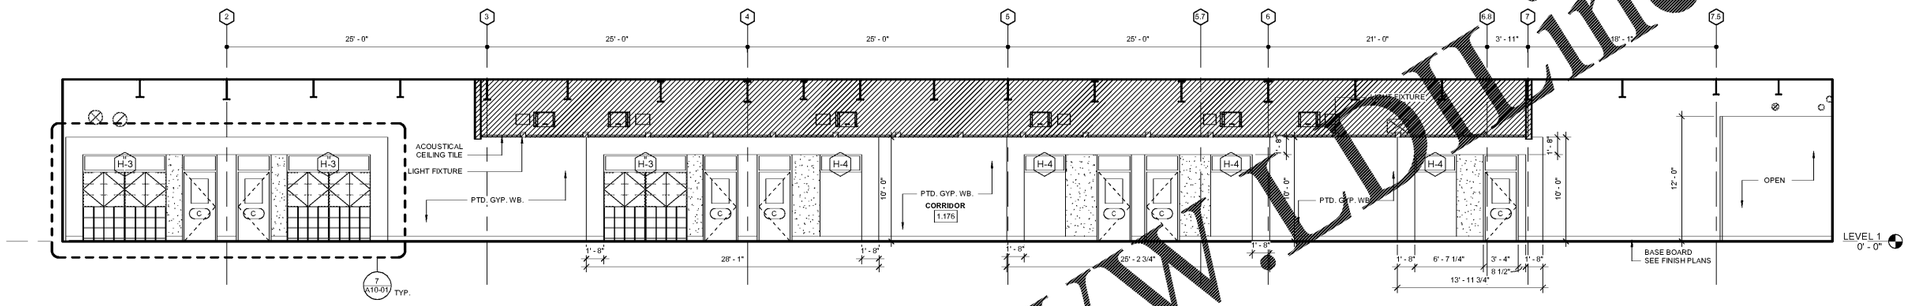

3 A10-03 LEVEL 01C- CLASSROOM CORRIDOR- NORTH
3/16" = 1'-0"

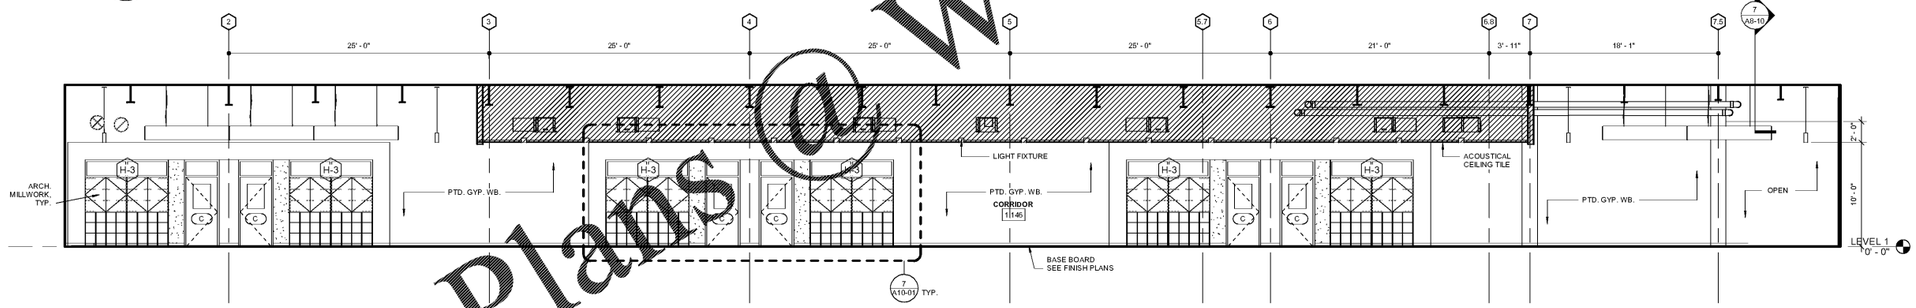

2 A10-03 LEVEL 01B- CLASSROOM CORRIDOR- NORTH
3/16" = 1'-0"

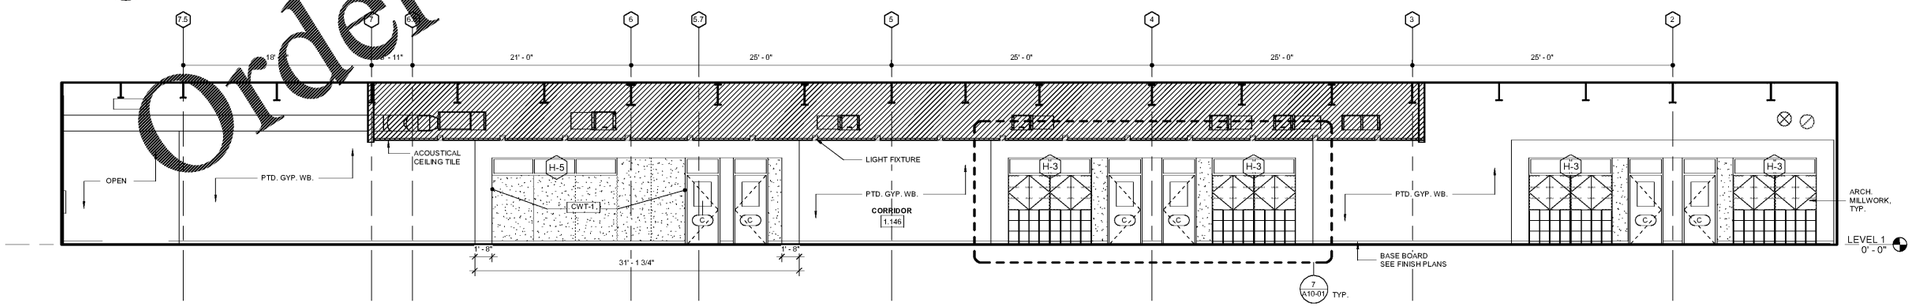

1 A10-03 LEVEL 01B- CLASSROOM CORRIDOR- SOUTH
3/16" = 1'-0"

Order Plans @ www.LDKline.com

REVISIONS / PRINTED		
REV. NO.	DATE	REMARKS
	09/03/19	PROGRESS PRINT
	09/18/19	GDOE CHECK SET
	10/01/19	ISSUE FOR BID / PERMIT / GDOE

PROJECT SUMMARY
NAME: J.H. HOUSE ELEMENTARY SCHOOL
GRADES: PRE-K THRU 5TH
P.T.E.: 800
G.D.O.E.# : TO BE ASSIGNED

BUILDING AREA

LEVEL 01	71,157 SF
LEVEL 02	37,378 SF
TOTAL	108,535 SF

COVERED AREAS (I.E. CANOPIES)

COVERED AREAS	5,198 SF
OVERHANG >/ 8'-0"	2,753 SF
TOTAL	7,951 SF

INSTRUCTIONAL UNITS

REGULAR CLASSROOMS	46
SPECIAL ED. AREAS	2
MUSIC	1
PHYSICAL EDUCATION	1
MEDIA CENTER	1
ART	1
TOTAL	51

Smallwood, Reynolds, Stewart, Stewart & Associates, Inc. Architects
One Piedmont Center, Suite 303 3565 Piedmont Road Atlanta, Georgia 30305

RCPS

© COPYRIGHT 2019
SMALLWOOD, REYNOLDS, STEWART, STEWART & ASSOCIATES, INC.
THESE MARKS (S) THE PROPERTY OF SMALLWOOD, REYNOLDS, STEWART, STEWART & ASSOCIATES, INC. AND MAY NOT BE USED WITHOUT THEIR WRITTEN PERMISSION

1ST FLOOR CORRIDOR ELEVATIONS

J.H. HOUSE ELEMENTARY SCHOOL
3100 Zingara Road NE, Conyers, GA 30012

DATE 10-01-2019
JOB NO. 218036.00
SHEET NO. A10-03

ISSUED FOR CONSTRUCTION