GENERAL NOTES:

1. PROVIDE FIRE RETARDANT BLOCKING FOR WALL REINFORCEMENT NECESSARY TO ACCOMMODATE ALL INTERIOR FINISHES, FIXTURES, AND EQUIPMENT INCLUDING BUT NOT LIMITED TO OWNER INSTALLED ITEMS.
2. REFER TO T0-02 FOR TYPICAL RESTROOM AND ACCESSORY MOUNTING HEIGHTS LEGEND.
3. PROVIDE T-14 ABOVE MOP SINK IN ALL JANITOR'S CLOSETS.

TOILET ACCESSORY SCHEDULE

ITEM	DESCRIPTION	ADULT STANDARD MOUNTING HEIGHTS	ADULT ACCESSIBLE MOUNTING HEIGHTS (A)	STUDENT'S STANDARD AND ACCESSIBLE MOUNTING HEIGHTS (B)
T1W	SOAP DISPENSER (O.F.C.I.)	4'-0" A.F.F. TO ℄ OF NOZZLE	4'-0" A.F.F. TO ℄ OF NOZZLE	3'-4" A.F.F. TO ℄ OF NOZZLE
T2W	PAPER TOWEL DISPENSER (O.F.C.I.)	N/A	4'-0" A.F.F. TO B/O OF DISPENSER	4'-0" A.F.F. TO B/O OF DISPENSER
T5D	TOILET TISSUE DISPENSER (O.F.C.I.)	1'-7" A.F.F. TO ℄ OF DISPENSER	1'-7" A.F.F. TO ℄ OF DISPENSER	1'-5" A.F.F. TO ℄ OF DISPENSER
T6S	SANITARY NAPKIN DISPOSAL	2'-10" A.F.F. TO TOP OF UNIT	2'-5" A.F.F. TO TOP OF UNIT	N/A
T8	HANDICAPPED GRAB BAR	N/A	2'-10" A.F.F. TO ℄ OF BAR	2'-1" A.F.F. TO ℄ OF BAR
T9	ELECTRIC HAND DRYER	3'-4" A.F.F. TO B/O OF CONTROL	3'-0" A.F.F. TO B/O OF CONTROL	2'-5" A.F.F. TO B/O OF CONTROL
T10	MIRROR 1'-6" x 2'-0"	N/A	3'-4" A.F.F. TO B/O OF MIRROR	N/A
T10A	MIRROR 1'-6" x 4'-0"	2'-4" A.F.F. TO B/O OF MIRROR	2'-4" A.F.F. TO B/O OF MIRROR	2'-4" A.F.F. TO B/O OF MIRROR
T11	HANDICAP WRAP	N/A	N/A	N/A
T14	MOP & BROOM HOLDER	N/A	N/A	N/A
T17	SHOWER SEAT	N/A	N/A	N/A
T18	SHOWER CURTAIN AND ROD	N/A	N/A	

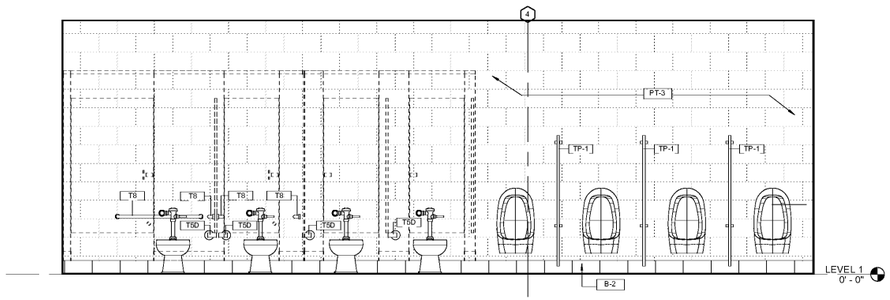

9 A10-09 BOY'S RESTROOM-3
1/2" = 1'-0"

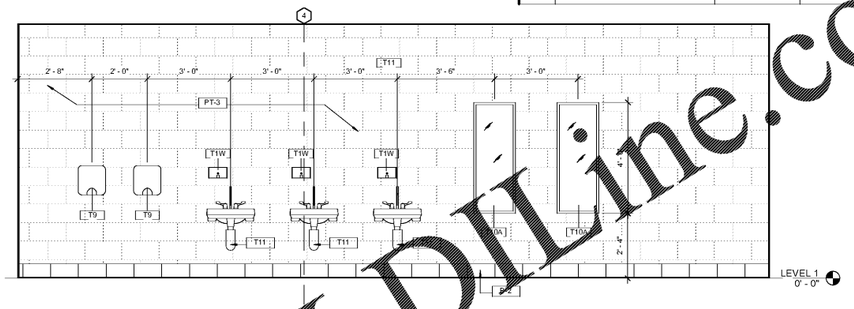

10 A10-09 BOY'S RESTROOM-4
1/2" = 1'-0"

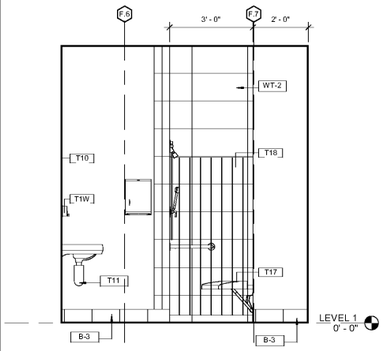

5 A10-09 CLINIC SHOWER ELEVATION
1/2" = 1'-0"

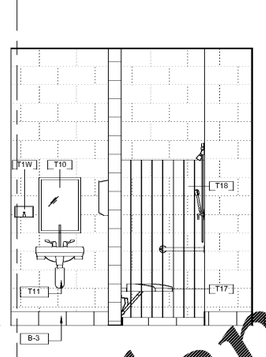

6 A10-09 SHOWER ELEVATION
1/2" = 1'-0"

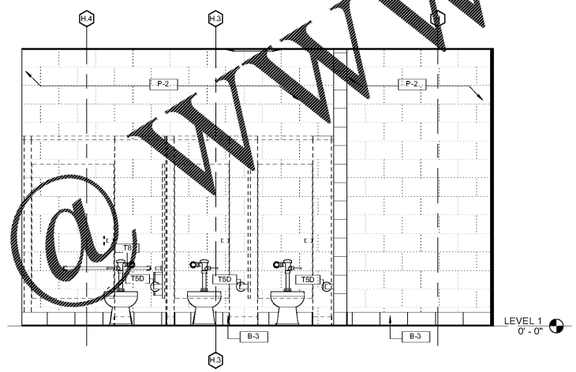

7 A10-09 GIRL'S RESTROOM-1
1/2" = 1'-0"

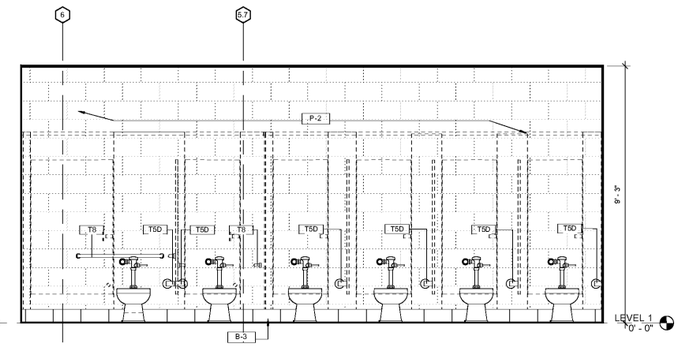

8 A10-09 GIRL'S RESTROOM-2
1/2" = 1'-0"

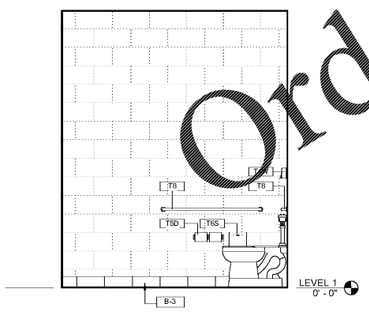

4 A10-09 TYP. ADULT TOILET ELEVATION-2
1/2" = 1'-0"

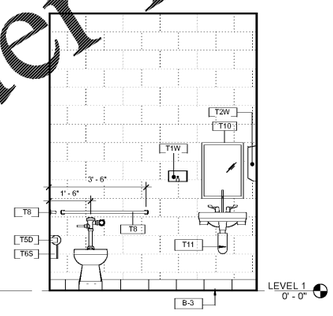

3 A10-09 TYP. ADULT TOILET ELEVATION-1
1/2" = 1'-0"

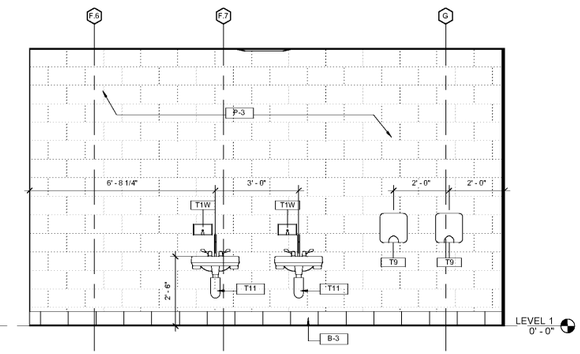

2 A10-09 BOY'S RESTROOM-2
1/2" = 1'-0"

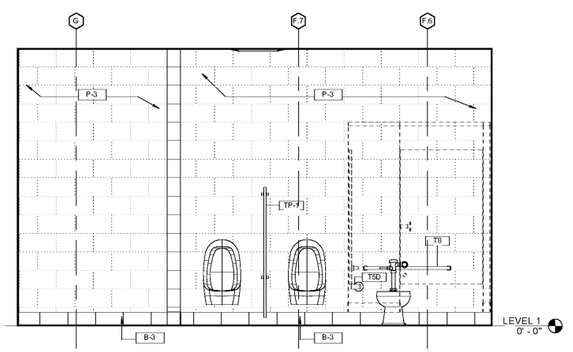

1 A10-09 BOY'S RESTROOM-1
1/2" = 1'-0"

Order Plans @ WWW.LDLine.com

Smallwood, Reynolds, Stewart, Stewart & Associates, Inc. Architects
One Piedmont Center, Suite 303 3565 Piedmont Road Atlanta, Georgia 30305

REVISIONS / PRINTED

REV. NO.	DATE	REMARKS
	09/18/19	GDOE CHECK SET
	10/01/19	ISSUED FOR BID / PERMIT / GDOE

PROJECT SUMMARY
J.H. HOUSE ELEMENTARY SCHOOL
GRADES: PK-5 THRU 5TH
P.T.E.: 800
G.D.O.E.# : TO BE ASSIGNED

BUILDING AREA

LEVEL 1	71,157 SF
LEVEL 2	37,378 SF
TOTAL	108,531 SF

COVERED AREAS (I.E. CANOPIES)

COVERED AREAS	5,186 SF
OVERHANG >/= 8'-0"	2,905 SF
TOTAL	8,091 SF

INSTRUCTIONAL UNITS

REGULAR CLASSROOMS	46	
SPECIALIZED AREAS:		
MUSIC	2	
PHYSICAL EDUCATION	1	
MEDIA CENTER	1	
ART	1	
TOTAL		51

RCPS

STATE OF GEORGIA
JAMES A. THRASHER
#PA001525
REGISTERED ARCHITECT
SMALLWOOD, REYNOLDS, STEWART & STEWART ASSOCIATES, INC.

© COPYRIGHT 2019
SMALLWOOD, REYNOLDS, STEWART & STEWART ASSOCIATES, INC.
THESE DRAWINGS & THE PROPERTY OF SMALLWOOD, REYNOLDS, STEWART & STEWART ASSOCIATES, INC. AND WITHOUT THEIR WRITTEN PERMISSION
REPRODUCTION

RESTROOM ELEVATIONS
J.H. HOUSE ELEMENTARY SCHOOL
3100 Zingara Road NE, Conyers, GA 30012

DATE 10-01-2019
JOB NO. 218036.00
SHEET NO. A10-09

ISSUED FOR CONSTRUCTION