NOTE: PROVIDE 4" HIGH RUBBER BASE AT BASE CABINETS

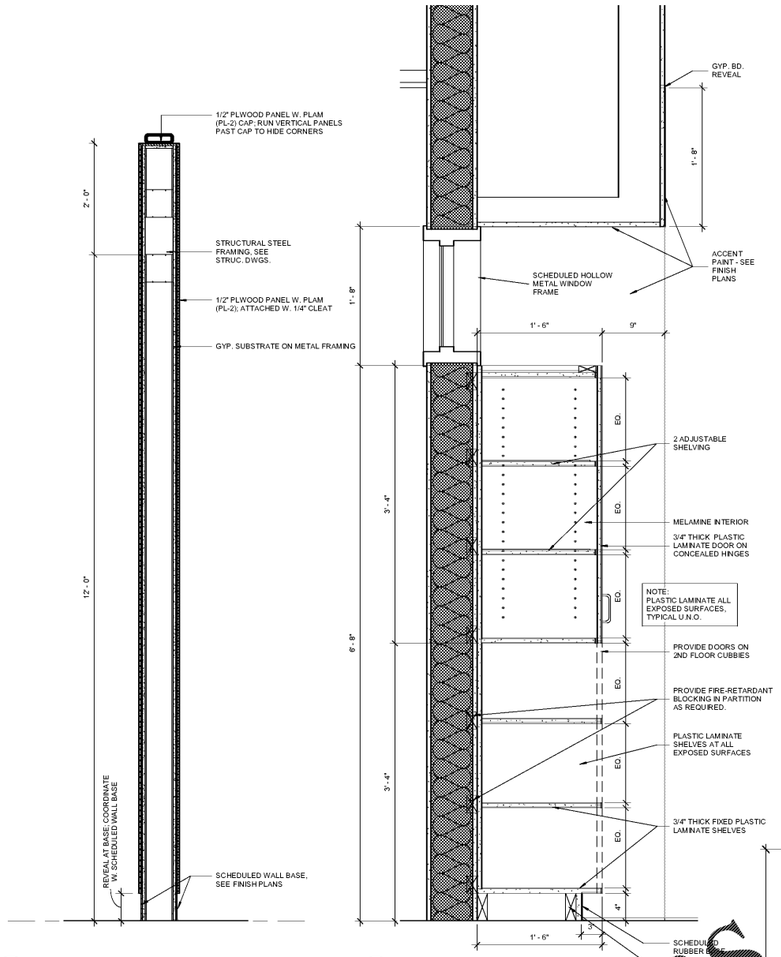

11 A11-01 MEDIA CENTER MILLWORK
1" = 1'-0"

10 A11-01 TYPICAL CUBBY DETAIL
1 1/2" = 1'-0"

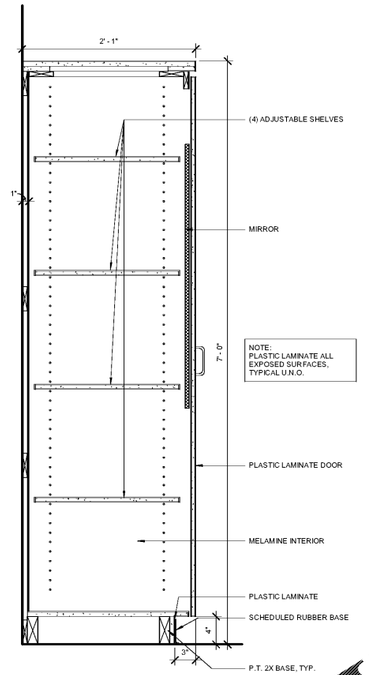

9 A11-01 TALL CABINET SECTION - 2
1 1/2" = 1'-0"

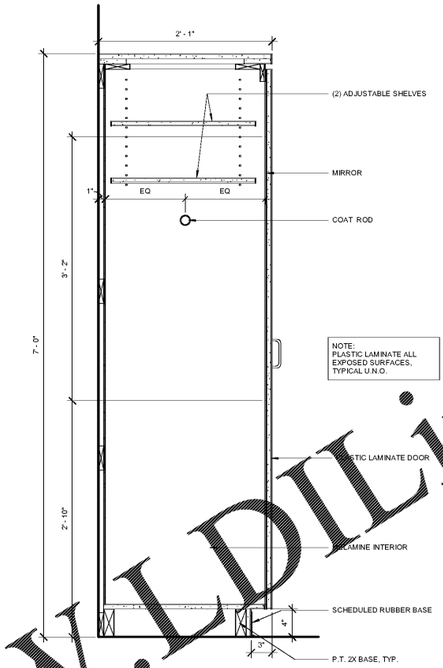

1 A11-01 TALL CABINET SECTION - 1
1 1/2" = 1'-0"

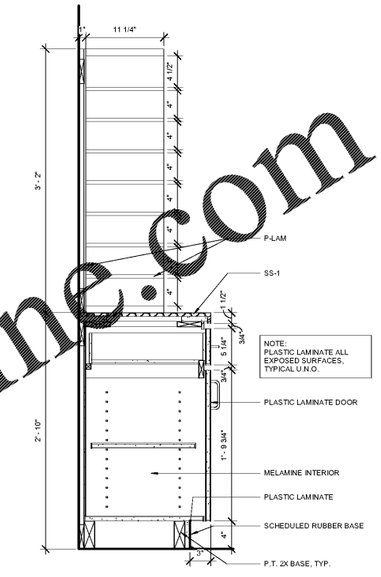

7 A11-01 MAIL BIN SECTION
1 1/2" = 1'-0"

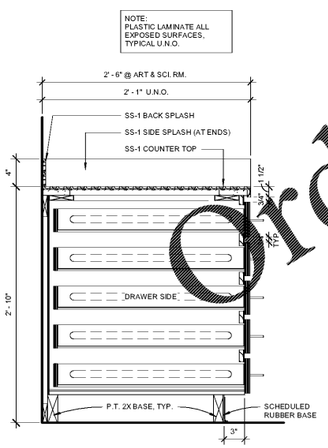

5 A11-01 TYP. CABINET W/ DRAWERS
1 1/2" = 1'-0"

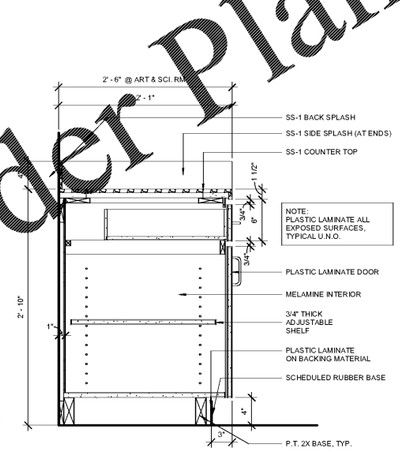

4 A11-01 BASE CABINET W/ DRAWER
1 1/2" = 1'-0"

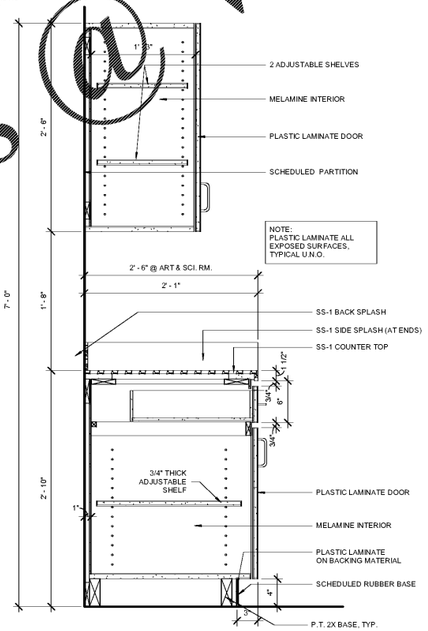

3 A11-01 TYPICAL CABINET/COUNTER SECTION
1 1/2" = 1'-0"

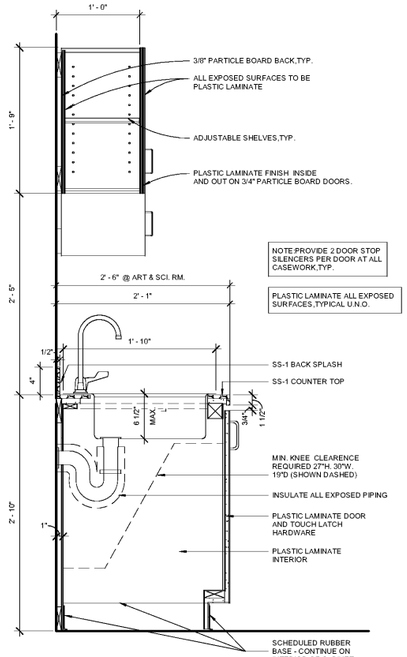

2 A11-01 TYPICAL SINK DETAIL
1 1/2" = 1'-0"

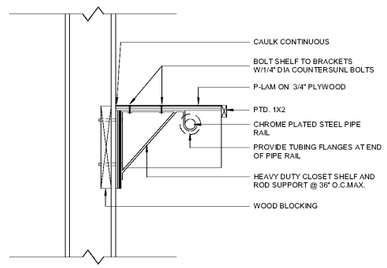

6 A11-01 HANGER ROD DETAIL
1 1/2" = 1'-0"

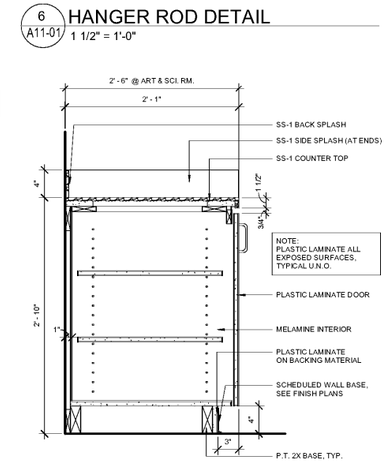

1 A11-01 TYPICAL CABINET DETAIL
1 1/2" = 1'-0"

Order Plans @ www.LDILine.com

One Piedmont Center, Suite 303 3565 Piedmont Road Atlanta, Georgia 30305

REVISIONS / PRINTED		
REV. NO.	DATE	REMARKS
	10/01/19	ISSUED FOR BID / PERMIT / GDOE

PROJECT SUMMARY
NEW ELEMENTARY SCHOOL
GRADES: PK-5 THRU 5TH
P.T.E.: 800
G.D.O.E.#: TO BE ASSIGNED

BUILDING AREA
LEVEL 01 71,157 SF
LEVEL 02 37,429 SF
TOTAL 108,531 SF

COVERED AREAS (I.E. CANOPIES)
COVERED AREAS 5,186 SF
OVERHANG 12" BY 2 —2,693 SF
TOTAL 2,693 SF

INSTRUCTIONAL UNITS

REGULAR CLASSROOMS	46
SUPPORT FLEX AREAS	2
MUSIC	1
PHYSICAL EDUCATION	1
MEDIA CENTER	1
ART	1
TOTAL	51

RCPS

STATE OF GEORGIA — DEPARTMENT OF EDUCATION — APPROVED ARCHITECTS

© COPYRIGHT 2019
SMALLWOOD, REYNOLDS, STEWART, STEWART & ASSOCIATES, INC. ARCHITECTS
THIS DRAWING IS THE PROPERTY OF THE ARCHITECT AND MAY NOT BE USED WITHOUT THEIR WRITTEN PERMISSION

Smallwood, Reynolds, Stewart & Associates, Inc. Architects

TYPICAL MILLWORK DETAILS

J.H. HOUSE ELEMENTARY SCHOOL
3100 Zingara Road NE, Conyers, GA 30012

DATE 10-01-2019
JOB NO. 218036.00
SHEET NO. A11-01

ISSUED FOR CONSTRUCTION