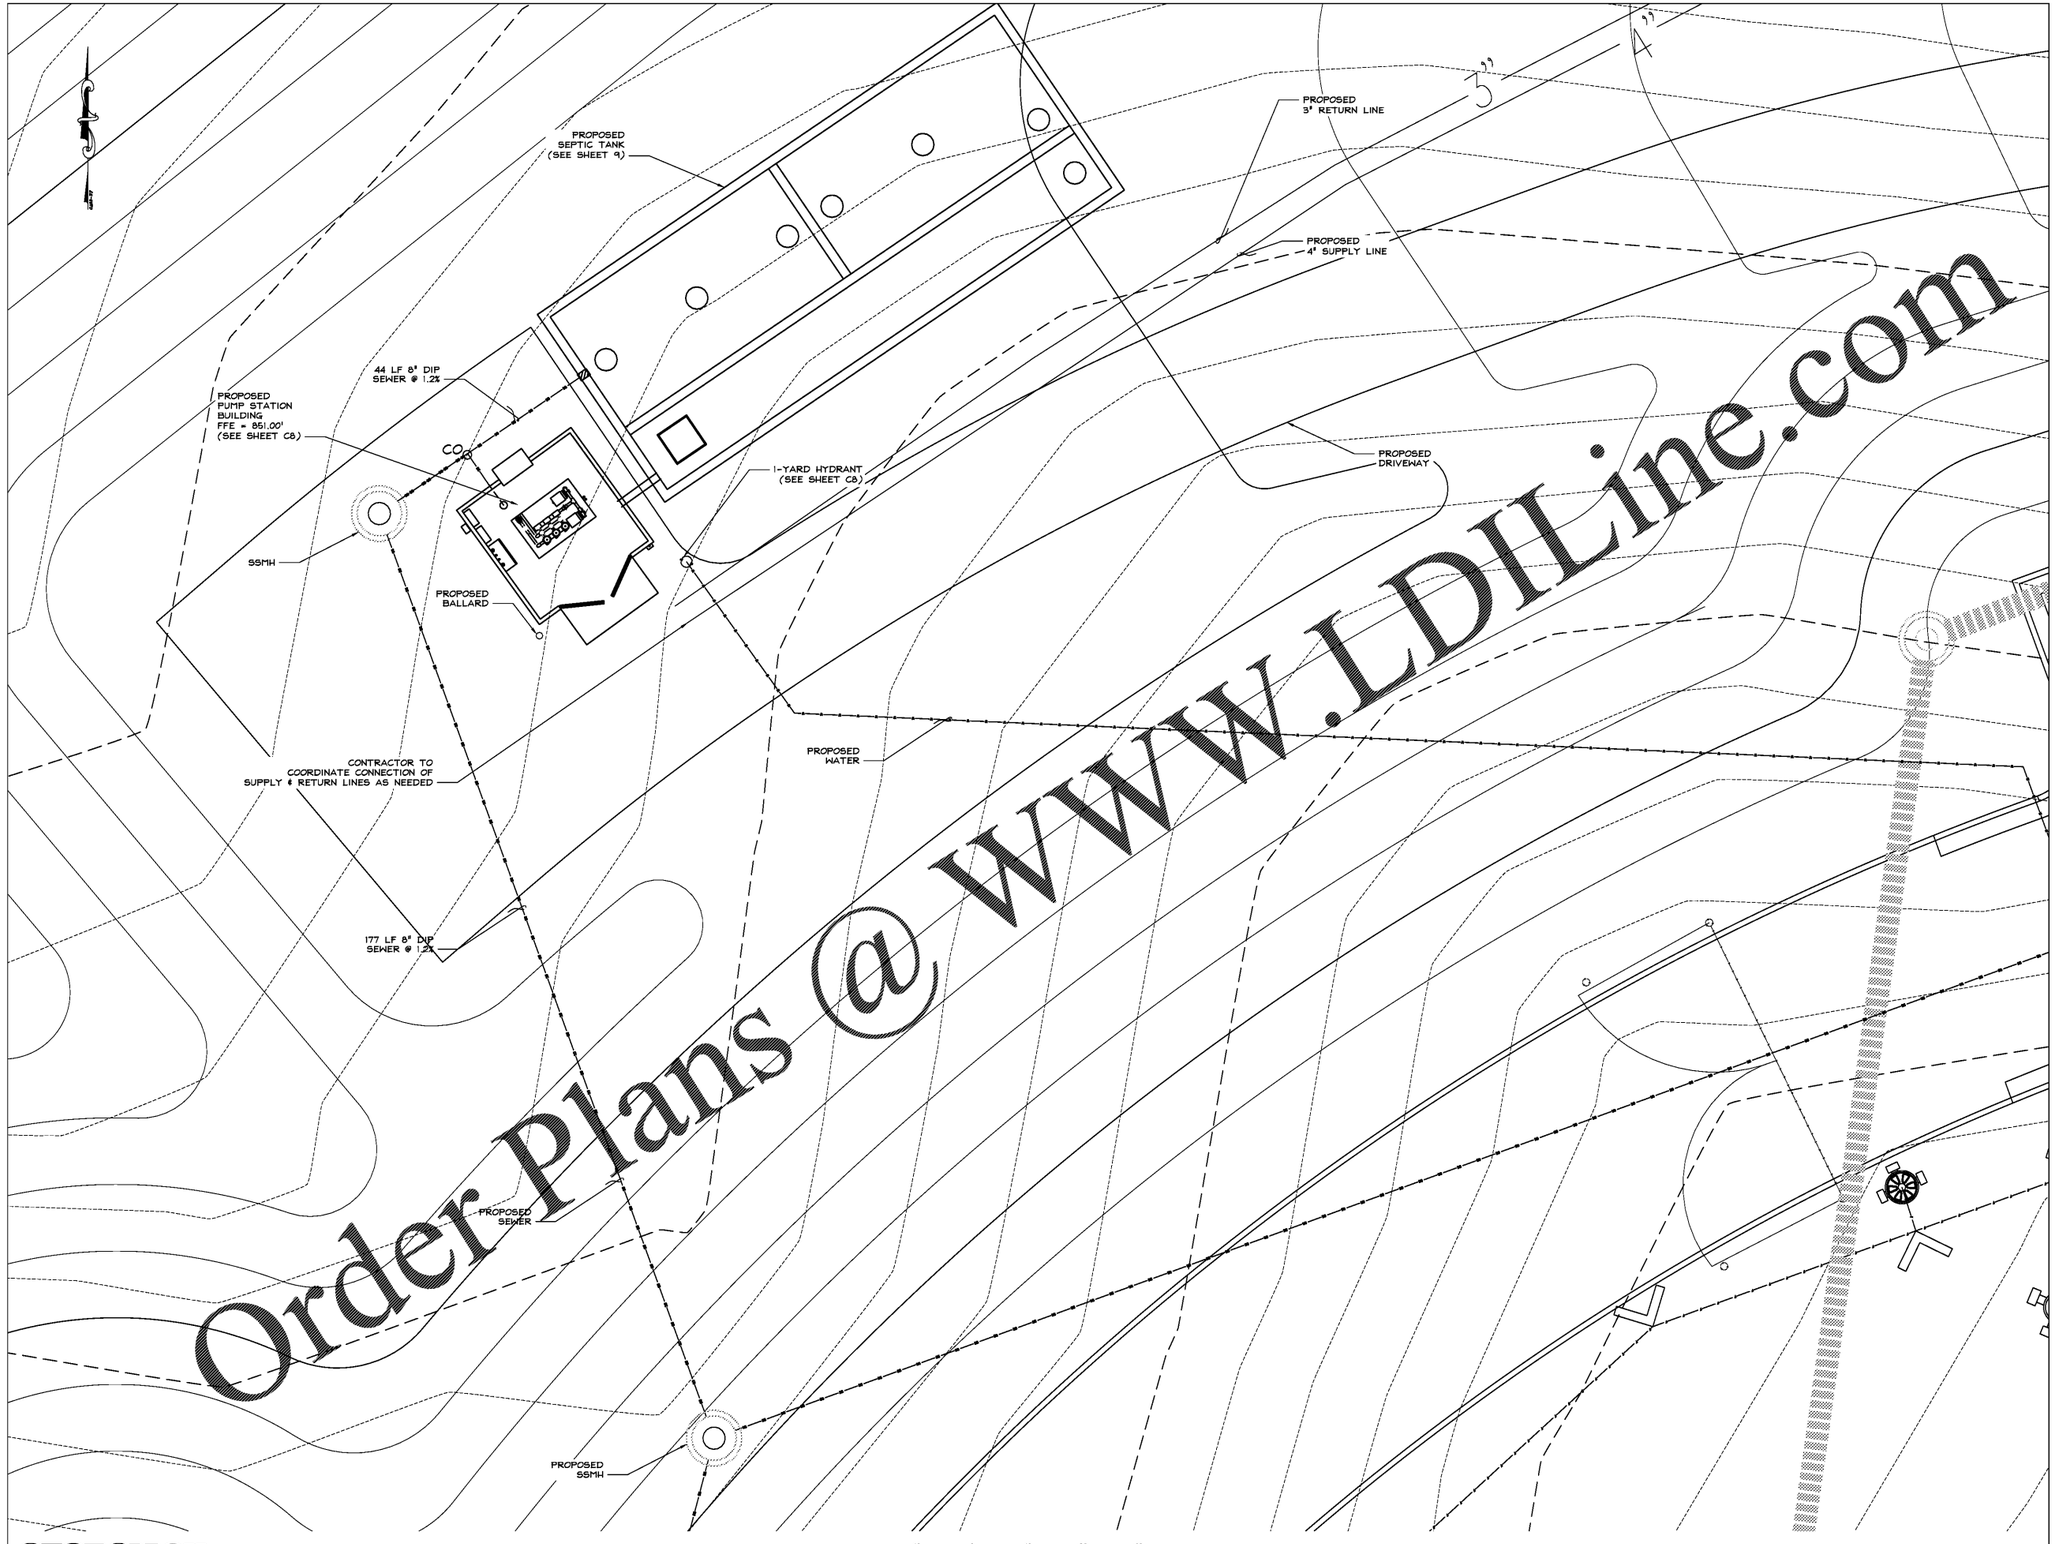

Order Plans @ WWW.LDILine.com

GEORGIA811
www.Georgia811.com
Know what's below.
Call before you dig.

PUMP AND SEPTIC LAYOUT - CAST-IN-PLACE

Smallwood, Reynolds, Stewart, Stewart & Associates, Inc. Architects

One Piedmont Center, Suite 303 3565 Piedmont Road Atlanta, Georgia 30305

REVISIONS / PRINTED		
REV. NO.	DATE	REMARKS
1	04/05/19	GDOE PRELIMINARY
	05/05/19	SITE PACKAGE
3	08/15/19	GDOE CHECK SET

Carter & Sloope
CONSULTING ENGINEERS
MACON ◇ ATHENS ◇ CANTON ◇ MOULTRIE
1031 STONEBRIDGE PARKWAY, WATKINSVILLE, GA 30677 . 706.769.4119 TEL . 706.769.4546 FAX
GA COA LICENSE# PEF001004 EXPIRES 6/30/2020

GEORGIA REGISTERED No. 28423 PROFESSIONAL ENGINEER MARTIN C. BOYD
08/06/19

© COPYRIGHT 2019
SMALLWOOD, REYNOLDS, STEWART, STEWART & ASSOCIATES, INC.
THIS DRAWING IS THE PROPERTY OF THE ARCHITECT AND MAY NOT BE REPRODUCED OR USED WITHOUT THEIR WRITTEN PERMISSION

J.H. HOUSE ELEMENTARY SCHOOL
2971 NE HIGHWAY 20, Conyers, GA 30012

DATE

JOB NO. 218036.00
C&S PROJ. NO. S4800.002
SHEET NO. C5-A

ISSUED FOR CONSTRUCTION