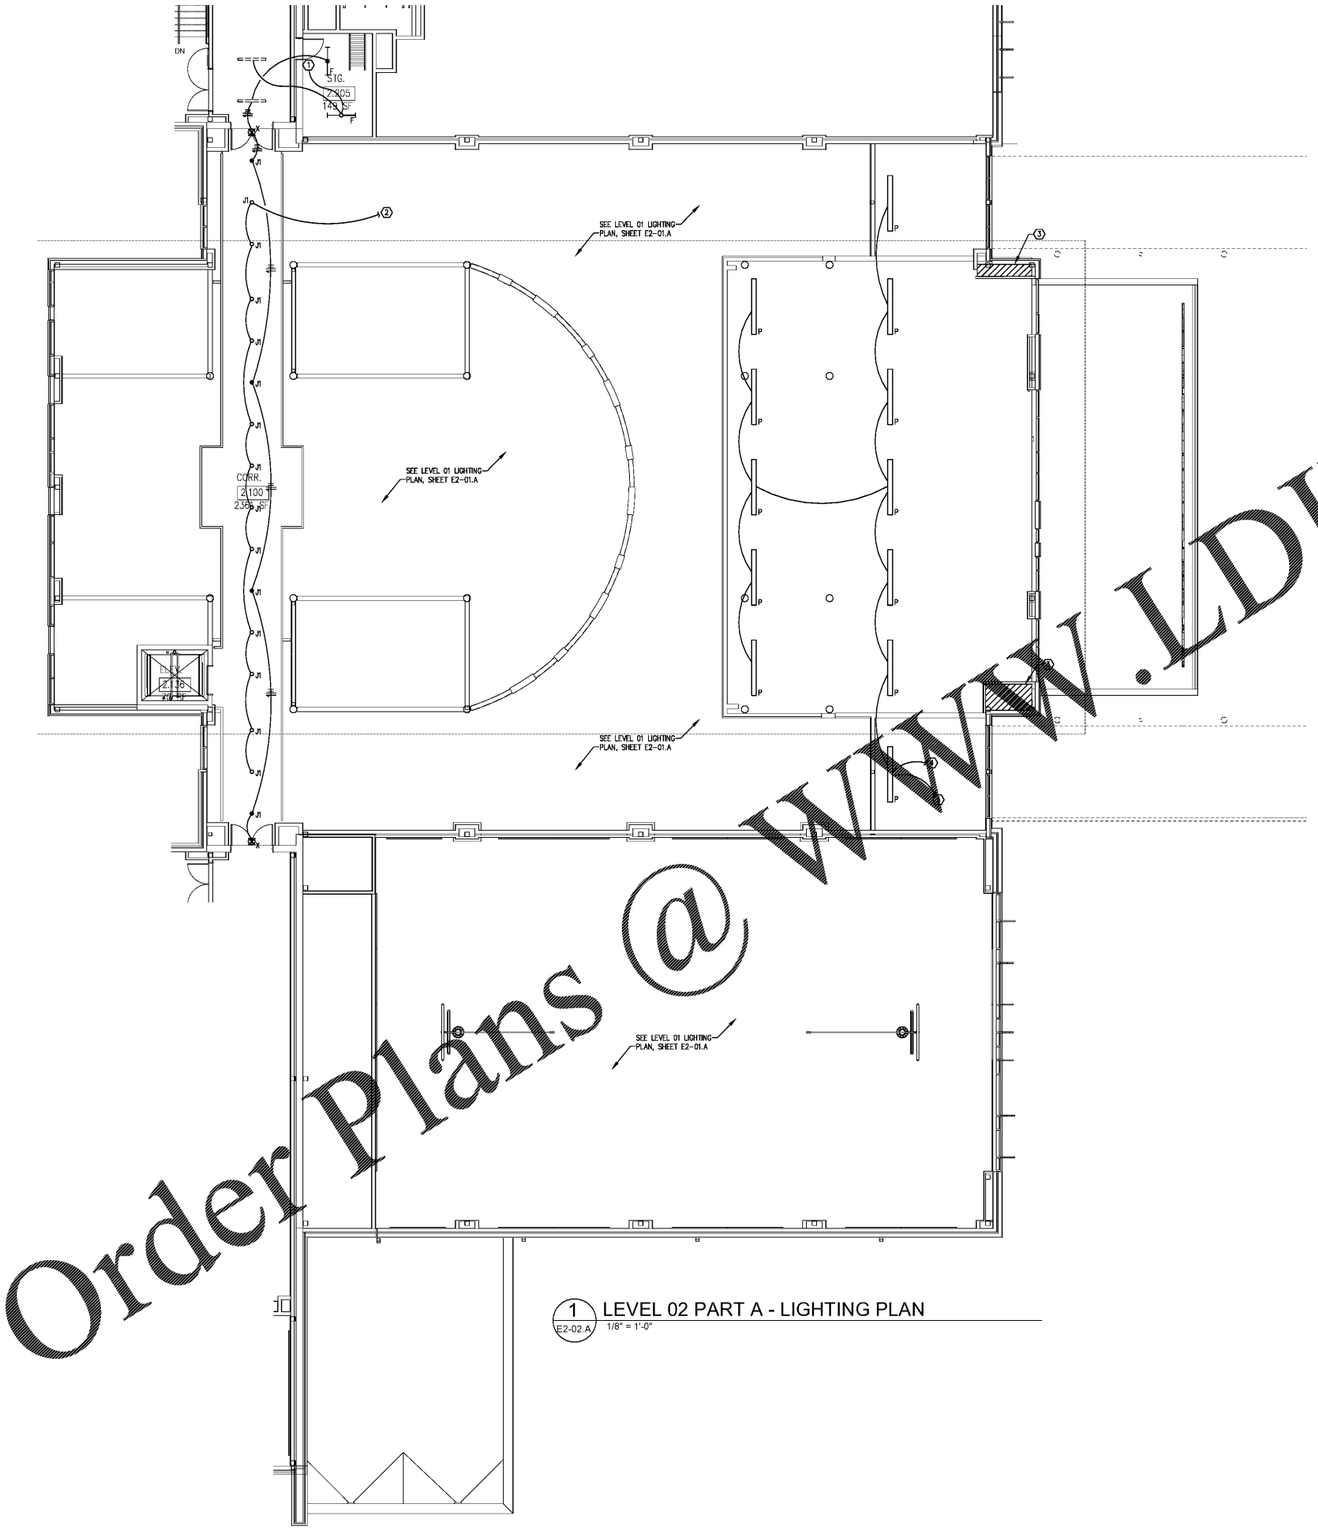

1 LEVEL 02 PART A - LIGHTING PLAN
E2-02.A 1/8" = 1'-0"

NOTES:

1. REFER TO ARCHITECTURAL REFLECTED CEILING PLAN FOR EXACT LOCATIONS OF LIGHTING FIXTURES.
2. ALTERNATE CIRCUITING OF EMERGENCY FIXTURES SO THAT EVERY OTHER FIXTURE IS ON THE SAME CIRCUIT.

KEYNOTES:

1. PROVIDE LINE VOLTAGE ON/OFF SWITCH WITH DUAL TECHNOLOGY OCCUPANCY SENSOR. EQUITY WSX-PDT OR PRIOR APPROVED EQUAL.
2. TIE TO TYPE "J" FIXTURE SHOWN ON SHEET E2-01.A.
3. CHASE FOR ROUTING CONDUIT INTO AND OUT OF THE ADMINISTRATION AREA. CHASES SHALL BE USED FOR CONDUIT, PLUMBING PIPING, AND NETWORK. COORDINATE INSTALLATION WITH OTHER TRADES PRIOR TO ROUGH-IN.
4. DOWN TO TYPE "I" FIXTURE IN RESTIBULE BELOW. SEE SHEET E2-01.A.
5. DOWN TO 0-10V DIMMER IN VESTIBULE BELOW. SEE SHEET E2-01.A.

Order Plans @ WWW.LDILINE.com

One Piedmont Center, Suite 303 3565 Piedmont Road Atlanta, Georgia 30305

REVISIONS / PRINTED		
REV. NO.	DATE	REMARKS
	08/16/19	GDOE Check Set
	10/01/19	ISSUED FOR BID/ PERMIT/GDOE

PROJECT SUMMARY:
NAME: JH HOUSE ELEMENTARY SCHOOL
GRADES: PRE-K THRU 5TH
E.C.E. AM/PM
G.D.O.E.# TO BE ASSIGNED

BUILDING AREA

LEVEL 01	71,152 SF
LEVEL 02	35,375 SF
TOTAL	106,527 SF

COVERED AREAS (I.E. CANOPIES)

COVERED AREAS	5,186 SF
COVERED AREAS #2	2,088 SF
TOTAL	7,274 SF

INSTRUCTIONAL UNITS

REGULAR CLASSROOMS	46	
PARED PLEXAROOMS	2	
MUSIC	1	
PHYSICAL EDUCATION	1	
MEDIA CENTER	1	
ART	1	
TOTAL		51

RCPS

© COPYRIGHT 2019
SMALLWOOD, REYNOLDS, STEWART, STEWART & ASSOCIATES, INC.
ALL RIGHTS RESERVED. ANY REPRODUCTION OF THIS ARCHITECTS' DRAWINGS IN WHOLE OR IN PART IS PROHIBITED WITHOUT THEIR WRITTEN PERMISSION

Smallwood, Reynolds, Stewart, Stewart & Associates, Inc. Architects

LEVEL 02 PART A - LIGHTING PLAN

J.H. HOUSE ELEMENTARY SCHOOL
3100 Zingara Road NE, Conyers, GA 30012

DATE: 10-01-2019
JOB NO. 218036.00
SHEET NO. E2-02.A

ISSUED FOR CONSTRUCTION