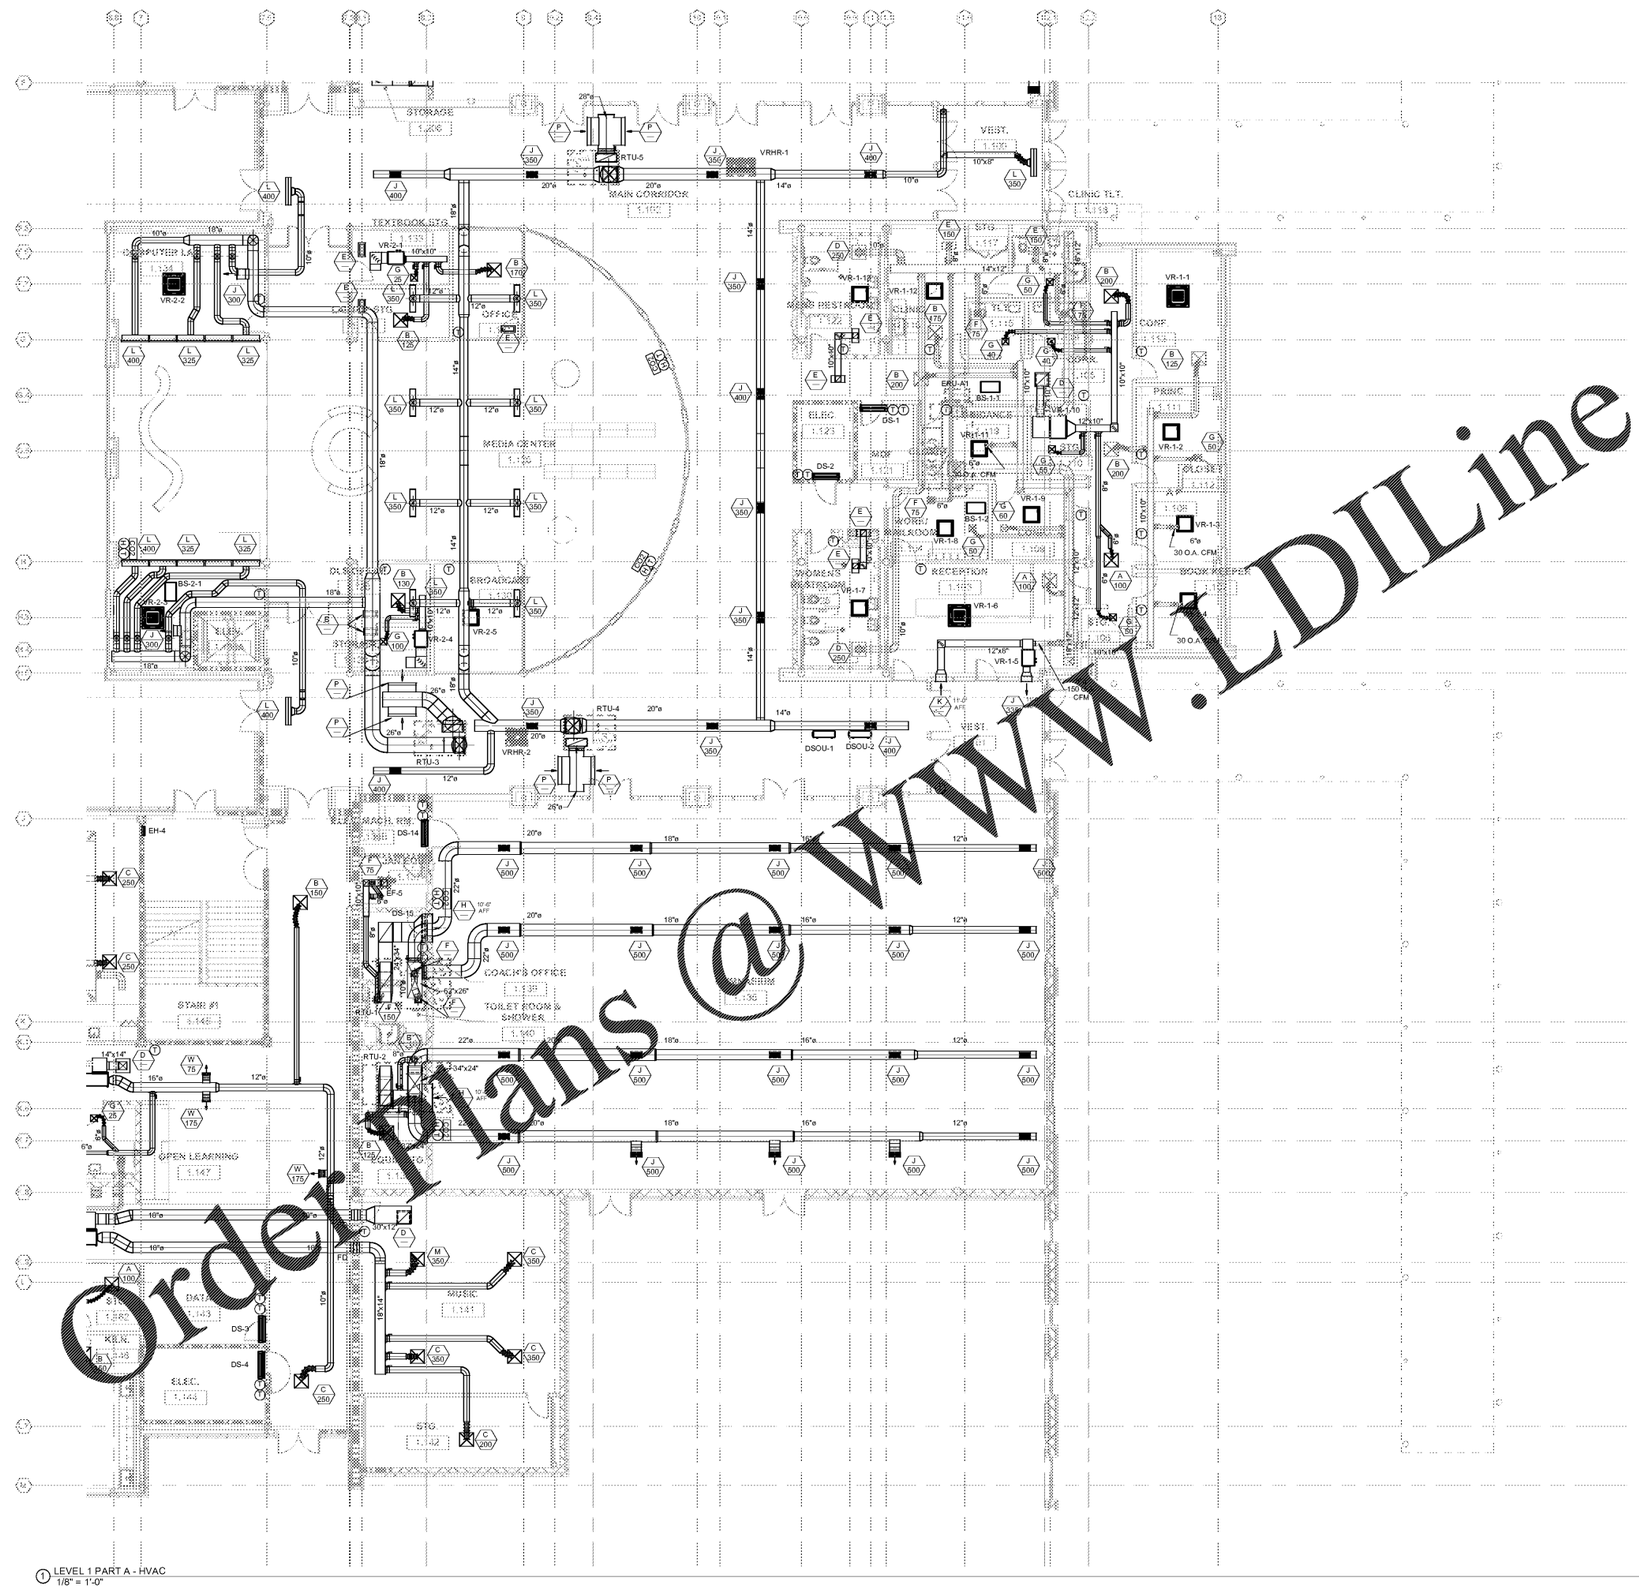

1 LEVEL 1 PART A - HVAC
1/8" = 1'-0"

Order Plans @ WWW.LDILine.com

MBA CONSULTING ENGINEERS
MBA# 18033
MATHESON-BALL & ASSOCIATES, INC.
1285 ELKINS RD, SUITE F-3
ROSWELL, GEORGIA 30076
PHONE: (770) 751-0773
WWW.MATHESONBALL.COM

Smallwood, Reynolds, Stewart, Stewart & Associates, Inc. Architects
One Piedmont Center, Suite 303 3565 Piedmont Road Atlanta, Georgia 30305

REVISIONS / PRINTED		
REV. NO.	DATE	REMARKS
	09/18/19	GDOE CHECK SET
	10/01/19	ISSUED FOR BID / PERMIT / GDOE

RCPS

GEORGIA REGISTERED PROFESSIONAL ENGINEER No. 030705 JOSEPH M. DOE

© COPYRIGHT 2019
SMALLWOOD, REYNOLDS, STEWART, STEWART & ASSOCIATES, INC.
THIS DRAWING IS THE PROPERTY OF THE ARCHITECT AND IS NOT TO BE USED WITHOUT THEIR WRITTEN PERMISSION

LEVEL 01 PART A - HVAC

J.H. HOUSE ELEMENTARY SCHOOL
3100 Zingara Road NE, Conyers, GA 30012

DATE

JOB NO. **218036.00**

SHEET NO. **M1-01.A**

ISSUED FOR CONSTRUCTION