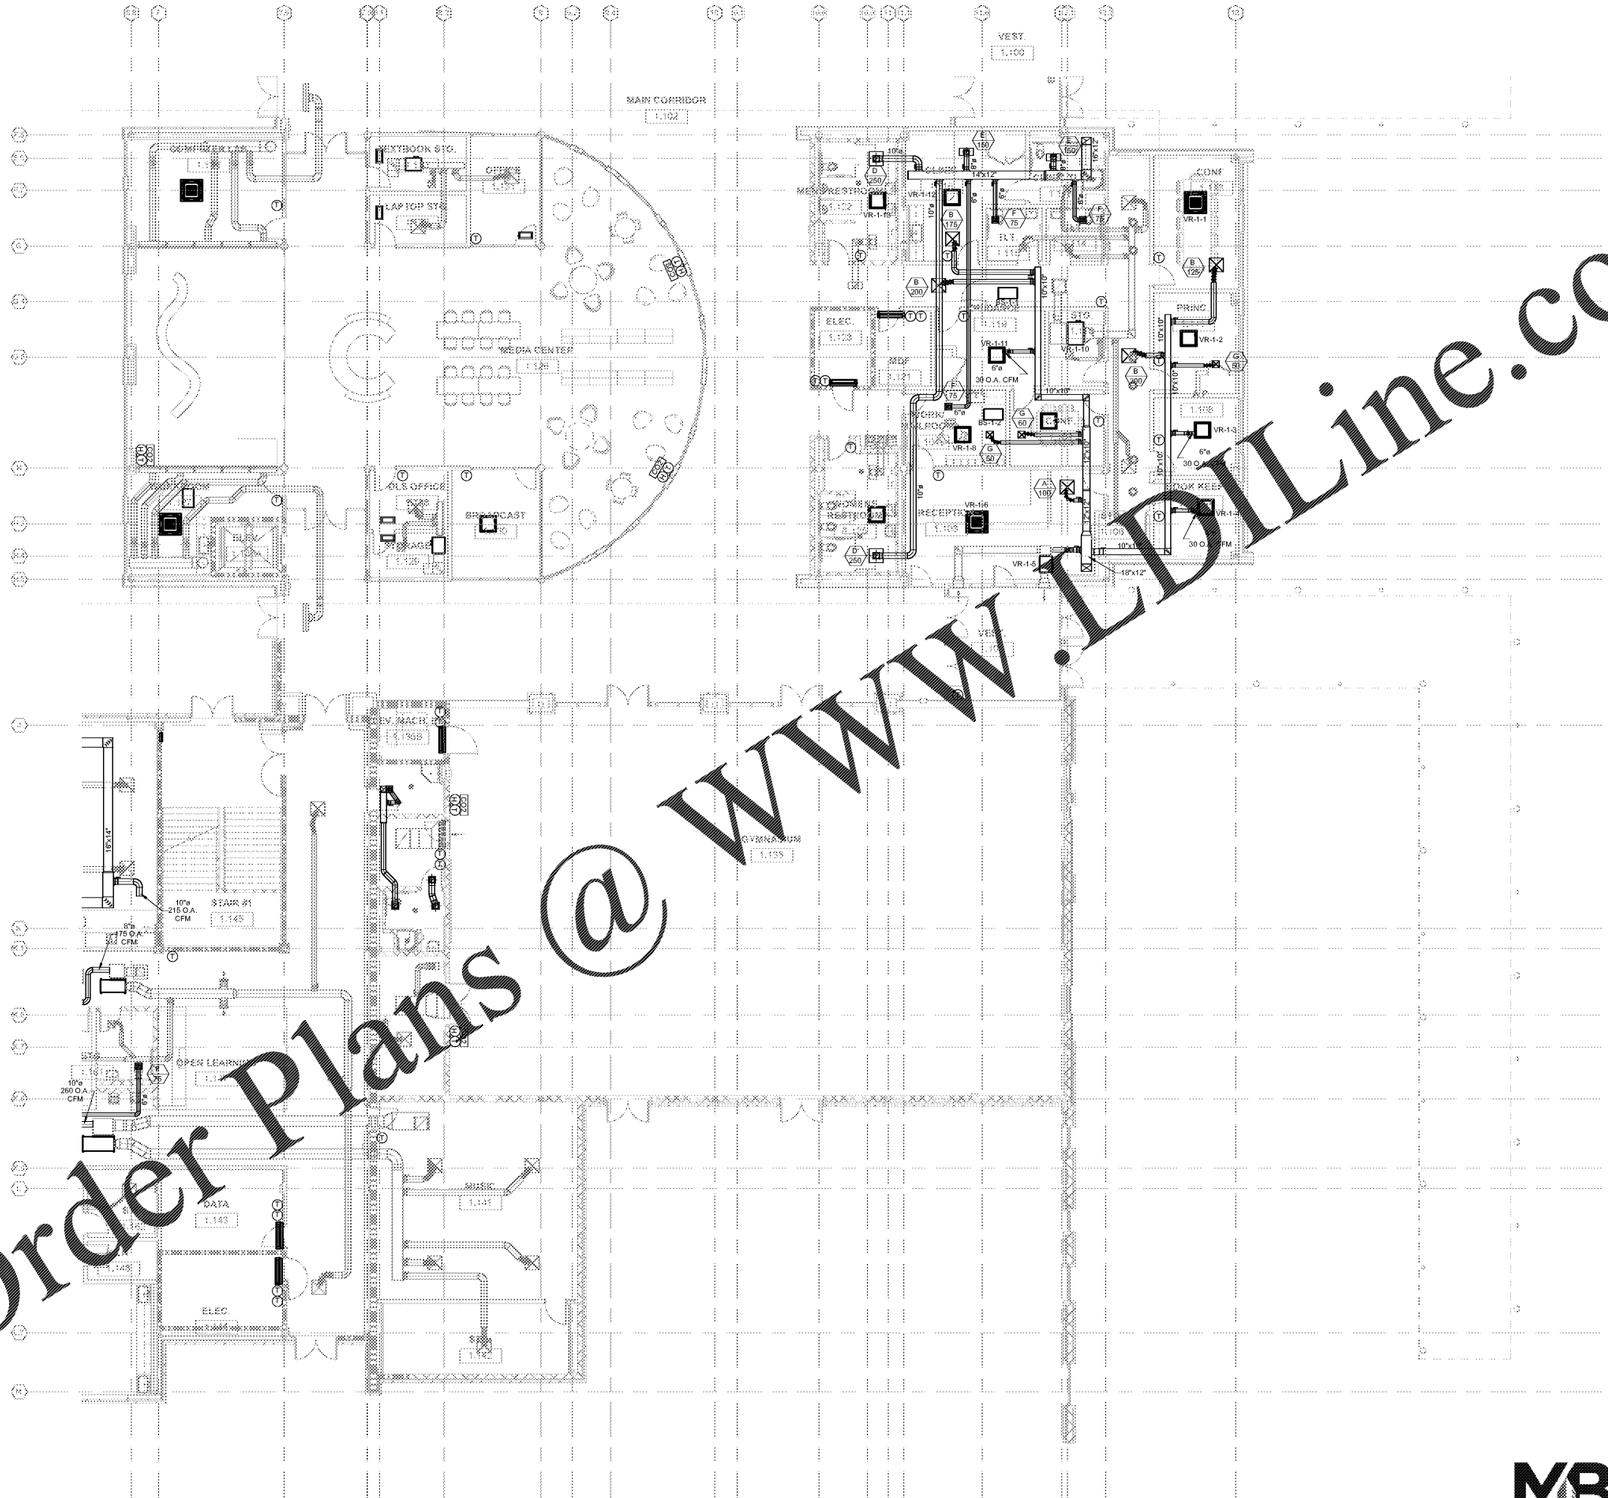

1 LEVEL 1 PART A - HVAC ERU
1/8" = 1'-0"

Order Plans @ WWW.LDILine.com

MBA CONSULTING ENGINEERS
MBA# 18033
MATHESON-BALL & ASSOCIATES, INC.
11285 ELKINS RD. SUITE F-3
ROSWELL, GEORGIA 30076
PHONE: (770) 751-0773
WWW.MATHESONBALL.COM

Smallwood, Reynolds, Stewart, Stewart & Associates, Inc. Architects
One Piedmont Center, Suite 303 3565 Piedmont Road Atlanta, Georgia 30305

REVISIONS / PRINTED		
REV. NO.	DATE	REMARKS
	10/01/19	ISSUED FOR BID / PERMIT / QDOE

RCPS

GEORGIA REGISTERED ARCHITECT

DUPLICATION OR REPRODUCTION OF THESE DRAWINGS BY ANY METHOD WITHOUT THE EXPRESSED WRITTEN PERMISSION OF SMALLWOOD, REYNOLDS, STEWART, STEWART & ASSOCIATES, INC. IS PROHIBITED. THESE DRAWINGS ARE THE PROPERTY OF SMALLWOOD, REYNOLDS, STEWART, STEWART & ASSOCIATES, INC. AND ARE NOT TO BE USED IN WHOLE OR IN PART FOR ANY OTHER PROJECT WITHOUT THE WRITTEN PERMISSION OF SMALLWOOD, REYNOLDS, STEWART, STEWART & ASSOCIATES, INC.

LEVEL 01 PART A - HVAC ERU

J.H. HOUSE ELEMENTARY SCHOOL
3100 Zingara Road NE, Conyers, GA 30012

DATE

JOB NO.
218036.00

SHEET NO.
M2-01.A

ISSUED FOR CONSTRUCTION