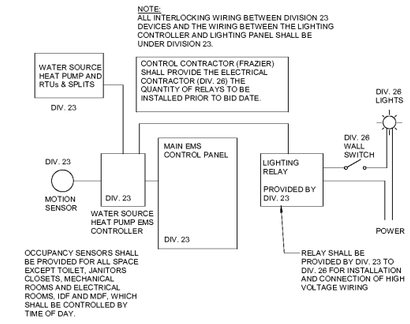

12 LIGHTING CONTROL SCHEMATIC DETAIL
1/8" = 1'-0"

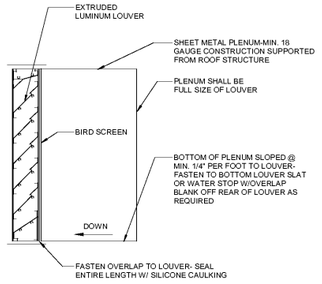

13 LOUVER/ PLENUM MOUNTING DETAIL - TYPICAL
1/8" = 1'-0"

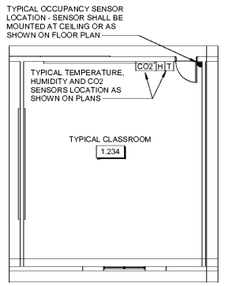

14 TYPICAL CLASSROOM CONTROL DEVICE DETAIL
1/8" = 1'-0"

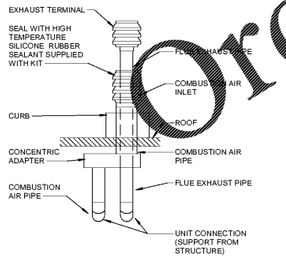

15 UNIT HEATER SEPERATED COMBUSTION/ FLUE
1/8" = 1'-0"

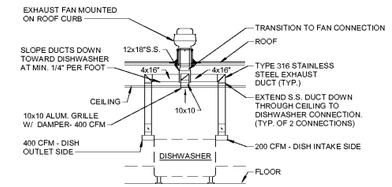

6 DISHWASHER EXHAUST DETAIL
1/8" = 1'-0"

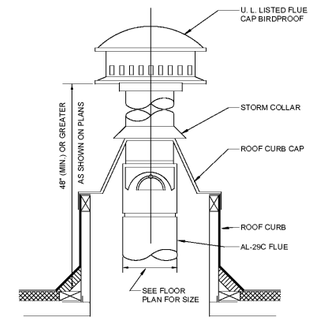

9 FLUE PENETRATION THRU FLAT ROOF DETAIL
1/8" = 1'-0"

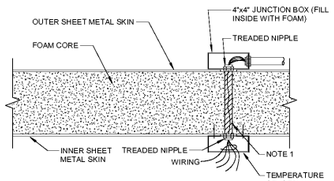

FREEZER/COOLER PENETRATION NOTES: (APPLIES TO THIS DETAIL ONLY)
1. CUT 1" HOLE IN INNER AND OUTER SHEET METAL SURFACES, BORE A 1/2" DIA. HOLE THROUGH FOAM CORE FOR POWER AND CONTROL WIRING. FILL CAVITY WITH HOT SEALANT FLUSH WITH INSIDE AND OUTSIDE METAL SURFACES. DO NOT RUN CONDUIT THRU FOAM CORE.

10 FREEZER/ COOLER PENETRATION DETAIL
1/8" = 1'-0"

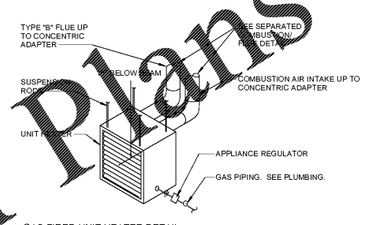

11 GAS FIRED UNIT HEATER DETAIL
1/8" = 1'-0"

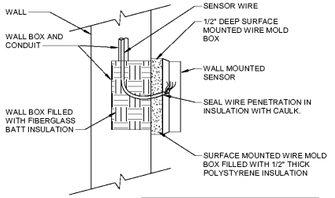

GENERAL NOTE:
WIRE MOLD BOX SHALL BE ATTACHED TO WALL AND SENSOR SHALL BE ATTACHED TO WIRE MOLD BOX.

16 WALL SENSOR INSTALLATION DETAIL
1/8" = 1'-0"

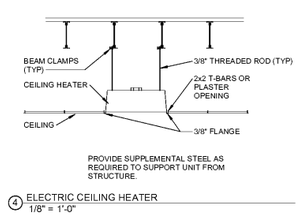

PROVIDE SUPPLEMENTAL STEEL AS REQUIRED TO SUPPORT UNIT FROM STRUCTURE.

4 ELECTRIC CEILING HEATER
1/8" = 1'-0"

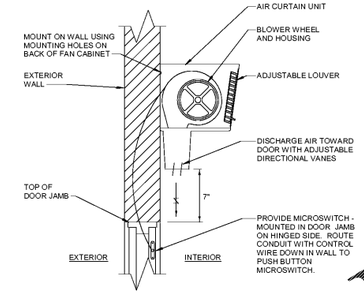

5 AIR CURTAIN DETAIL
1/8" = 1'-0"

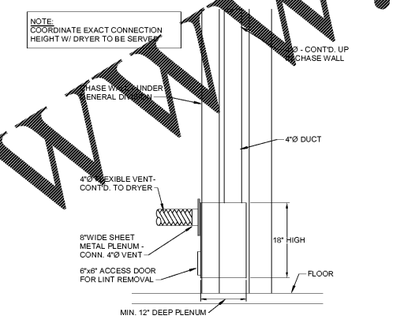

7 UNIT HEATER SEPARATE COMBUSTION/ FLUE
1/8" = 1'-0"

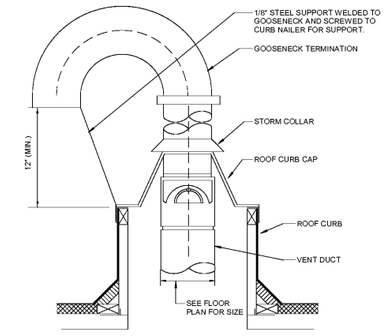

8 DRYER VENT PENETRATION THRU ROOF DETAIL
1/8" = 1'-0"

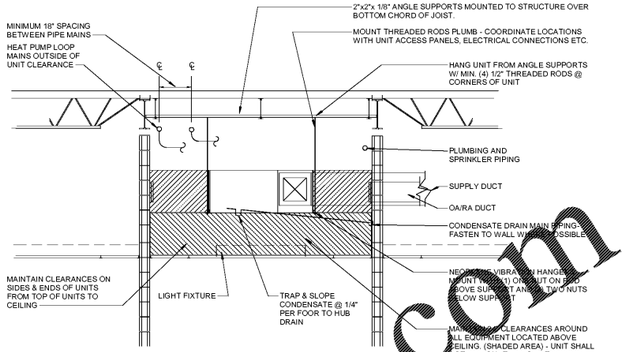

1 TYPICAL WSHP ABOVE CORRIDOR CEILING - ELEVATION VIEW
1/8" = 1'-0"

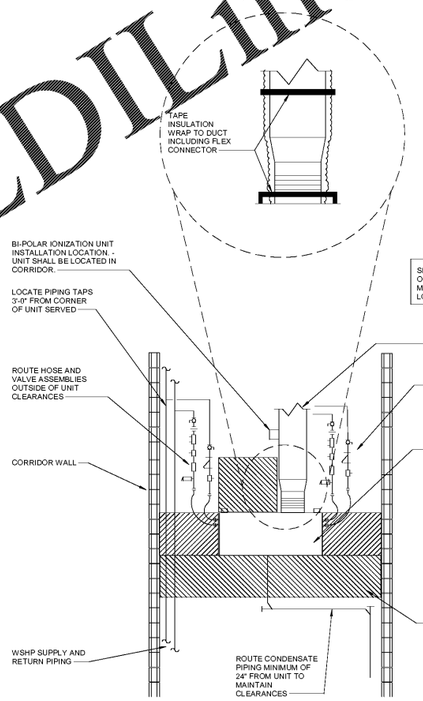

2 TYPICAL WSHP ABOVE CORRIDOR CEILING - PLAN VIEW
1/8" = 1'-0"

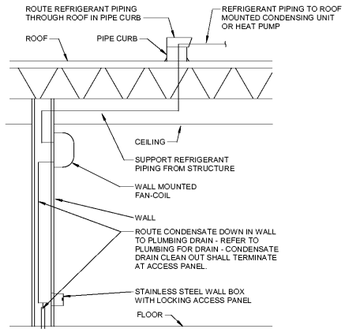

3 WALL MOUNTED DUCTLESS SPLIT
1/8" = 1'-0"

Order Plans @ WWW.LDILine.com

MBA CONSULTING ENGINEERS
MBA# 18033
MATHESON-BALL & ASSOCIATES, INC.
11265 ELKINS RD. SUITE F-3
ROSWELL, GEORGIA 30076
PHONE: (770) 751-0773
WWW.MATHESONBALL.COM

REVISIONS / PRINTED

REV. NO.	DATE	REMARKS
	09/19/19	GDOE CHECK SET
	10/01/19	ISSUED FOR BID / PERMIT / GDOE

Smallwood, Reynolds, Stewart & Associates, Inc. Architects
One Piedmont Center, Suite 303 3565 Piedmont Road Atlanta, Georgia 30305

RCPS

GEORGIA REGISTERED ARCHITECT

© COPYRIGHT 2019 SMALLWOOD, REYNOLDS, STEWART & ASSOCIATES, INC. THIS DRAWING IS THE PROPERTY OF SMALLWOOD, REYNOLDS, STEWART & ASSOCIATES, INC. AND IS NOT TO BE USED WITHOUT THEIR WRITTEN PERMISSION

HVAC DETAILS

J.H. HOUSE ELEMENTARY SCHOOL
3100 Zingara Road NE, Conyers, GA 30012

DATE

JOB NO. 218036.00

SHEET NO. M6-01

ISSUED FOR CONSTRUCTION