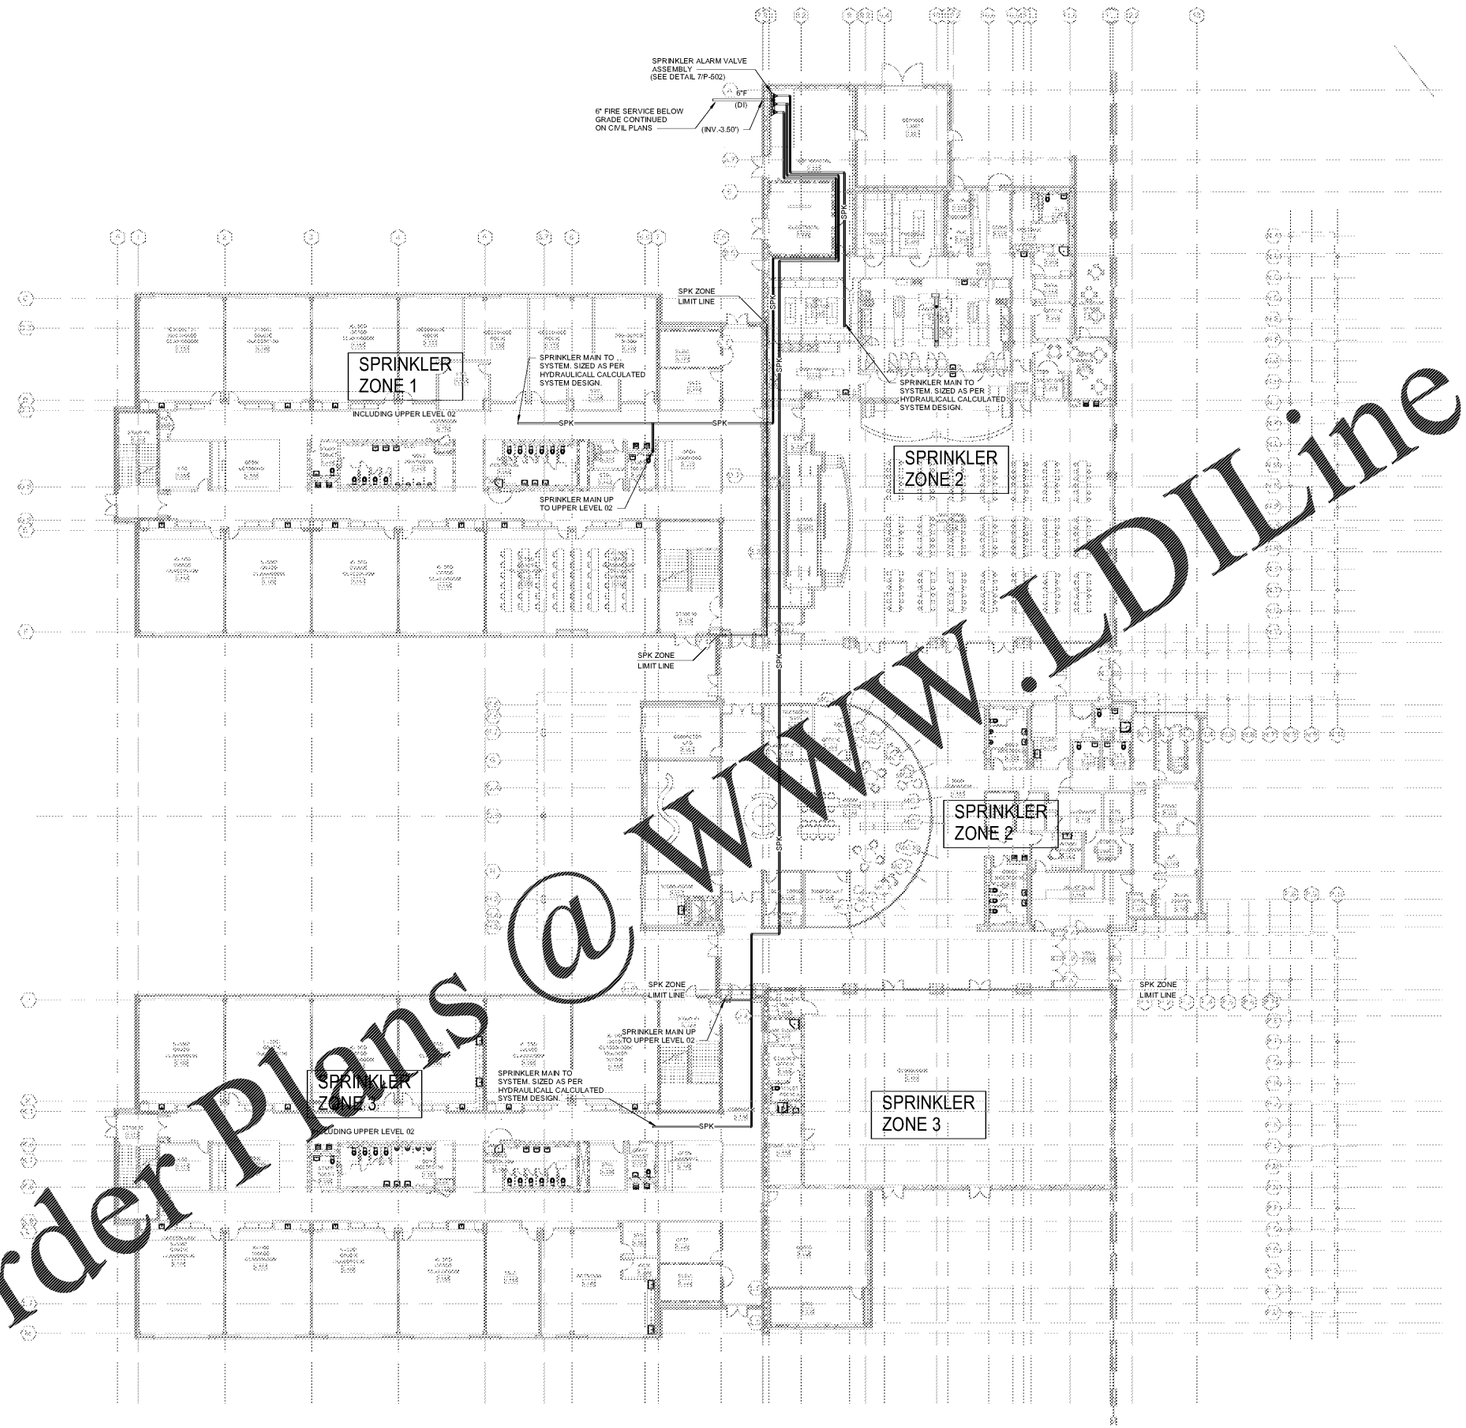

1 OVERALL LEVEL 01 OVERALL PLAN-FIRE
1/16" = 1'-0"

WWW.LDILine.com
Order Plans @

Smallwood, Reynolds, Stewart & Associates, Inc. Architects
One Piedmont Center, Suite 303 3565 Piedmont Road Atlanta, Georgia 30305

REVISIONS / PRINTED

REV. NO.	DATE	REMARKS
	09/18/19	GD.O.E. CHECK SET
	10/01/19	ISSUED FOR BID/ PERMIT/ QNCE

RCPS

GEORGIA PROFESSIONAL ENGINEERS CORP

ELECTRONIC SEAL
MATHESON-BALL & ASSOCIATES, INC.
THE DRAWINGS AS THE PROPERTY OF MATHESON-BALL & ASSOCIATES, INC. WITHOUT THEIR WRITTEN PERMISSION

OVERALL LEVEL 01 OVERALL PLAN - FIRE

J.H. HOUSE ELEMENTARY SCHOOL
3100 Zingara Road NE, Conyers, GA 30012

DATE
10-01-2019

JOB NO.
218036.00

SHEET NO.
P1-00

ISSUED FOR CONSTRUCTION

MBA CONSULTING ENGINEERS
MBA# 18033

MATHESON-BALL & ASSOCIATES, INC.
11265 ELKINS RD. SUITE F-3
ROSWELL, GEORGIA 30076
PHONE: (770) 751-0773
WWW.MATHESONBALL.COM