PLUMBING NOTES: SHEET P1-01.B ONLY:

1. 3" WAV STACK DOWN IN WALL. CONTINUED ON P1-01.B.
2. 3"V DN IN WALL/CHASE TO FLOOR BELOW. CONTINUED ON P1-01.B.
3. 4"V DN IN CHASE AND 4" VTR.

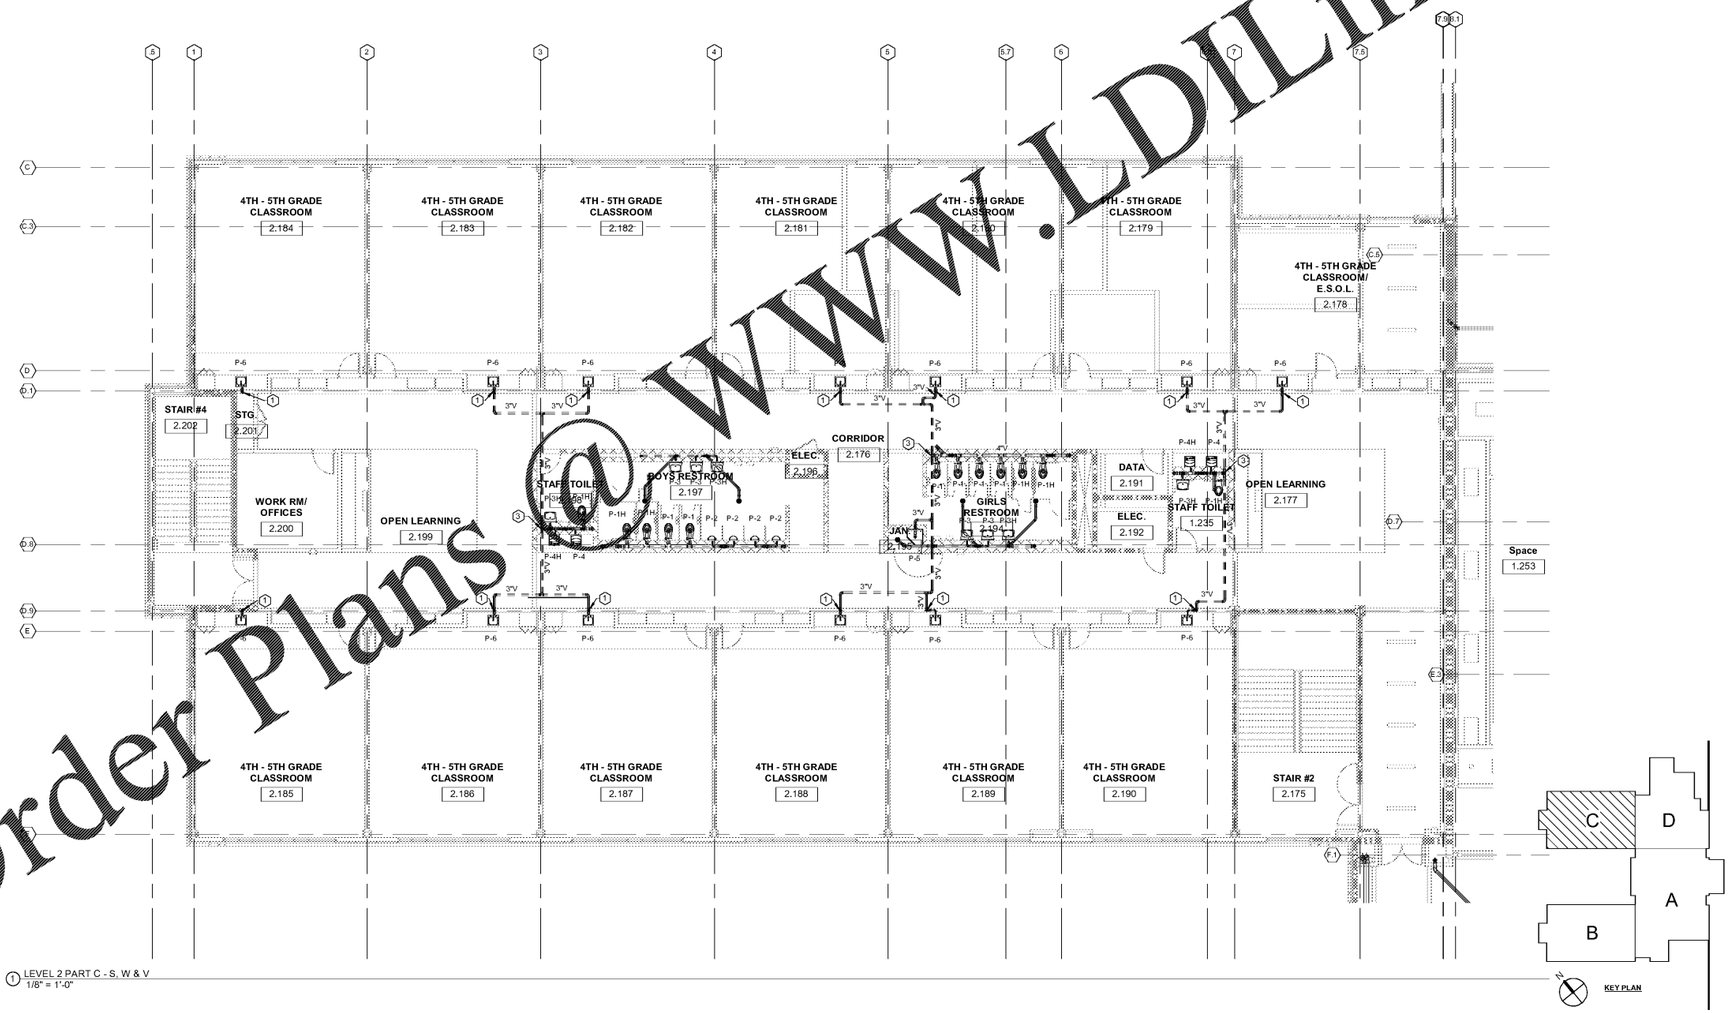

1 LEVEL 2 PART C - S, W & V
1/8" = 1'-0"

Order Plans @ WWW.LDILine.com

MBA CONSULTING ENGINEERS
MBA# 18033
MATHESON BALL & ASSOCIATES, INC.
11265 ELKINS RD. SUITE F-3
ROSWELL, GEORGIA 30076
PHONE: (770) 751-0772
WWW.MATHESONBALL.COM

Smallwood, Reynolds, Stewart & Associates, Inc. Architects
One Piedmont Center, Suite 303 3565 Piedmont Road Atlanta, Georgia 30305

REVISIONS / PRINTED		
REV. NO.	DATE	REMARKS
	09/19/19	G.D.O.E. CHECK SET
	10/01/19	ISSUED FOR BID/ PERMIT/ GDOE

RCPS

GEORGIA REGISTERED ARCHITECT No. 020602 GEORGE C. REYNOLDS

© COPYRIGHT 2019 SMALLWOOD, REYNOLDS, STEWART & ASSOCIATES, INC. THESE MARKS IS THE PROPERTY OF SRS&A AND MAY NOT BE USED WITHOUT THEIR WRITTEN PERMISSION

LEVEL 02 PART C - S, W & V

J.H. HOUSE ELEMENTARY SCHOOL
3100 Zingara Road NE, Conyers, GA 30012

DATE 10-01-2019
JOB NO. 218036.00
SHEET NO. P1-02.C

ISSUED FOR CONSTRUCTION