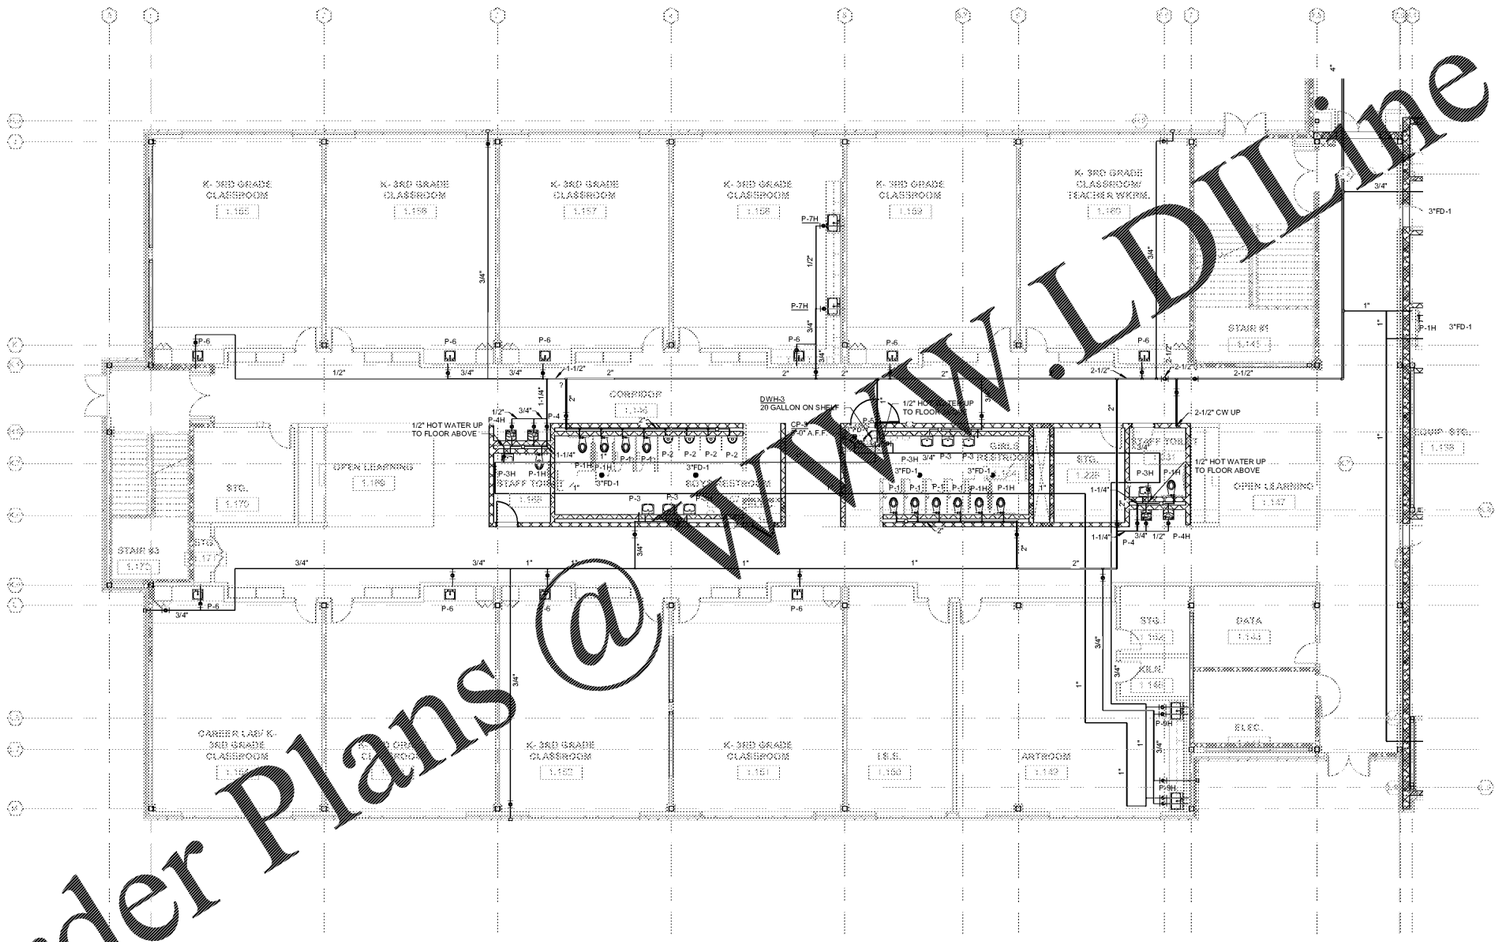

1 LEVEL 01 PART B - C & HW
1/8" = 1'-0"

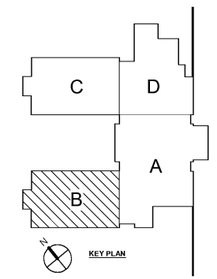

MBA CONSULTING ENGINEERS
MBA# 18033
MATHESON BALL & ASSOCIATES, INC.
11265 ELKINS RD. SUITE F-3
ROSWELL, GEORGIA 30076
PHONE: (770) 751-0772
WWW.MATHESONBALL.COM

Order Plans @ WWW.LDILine.com

Smallwood, Reynolds, Stewart & Associates, Inc. Architects
One Piedmont Center, Suite 303 3565 Piedmont Road Atlanta, Georgia 30305

REVISIONS / PRINTED		
REV. NO.	DATE	REMARKS
	09/18/19	GDOE CHECK SET
	10/01/19	ISSUED FOR BID/ PERMIT/ GDOE

RCP5

GEORGIA REGISTERED ARCHITECT

ELEVATIONS © 2019 SMALLWOOD, REYNOLDS, STEWART & ASSOCIATES, INC.
THESE DRAWINGS ARE THE PROPERTY OF THE ARCHITECT AND ARE NOT TO BE USED IN WHOLE OR IN PART WITHOUT THEIR WRITTEN PERMISSION

LEVEL 01 PART B - C & HW

J.H. HOUSE ELEMENTARY SCHOOL
3100 Zingara Road NE, Conyers, GA 30012

DATE: 10-01-2019
JOB NO.: 218036.00
SHEET NO.: P2-01.B

ISSUED FOR CONSTRUCTION