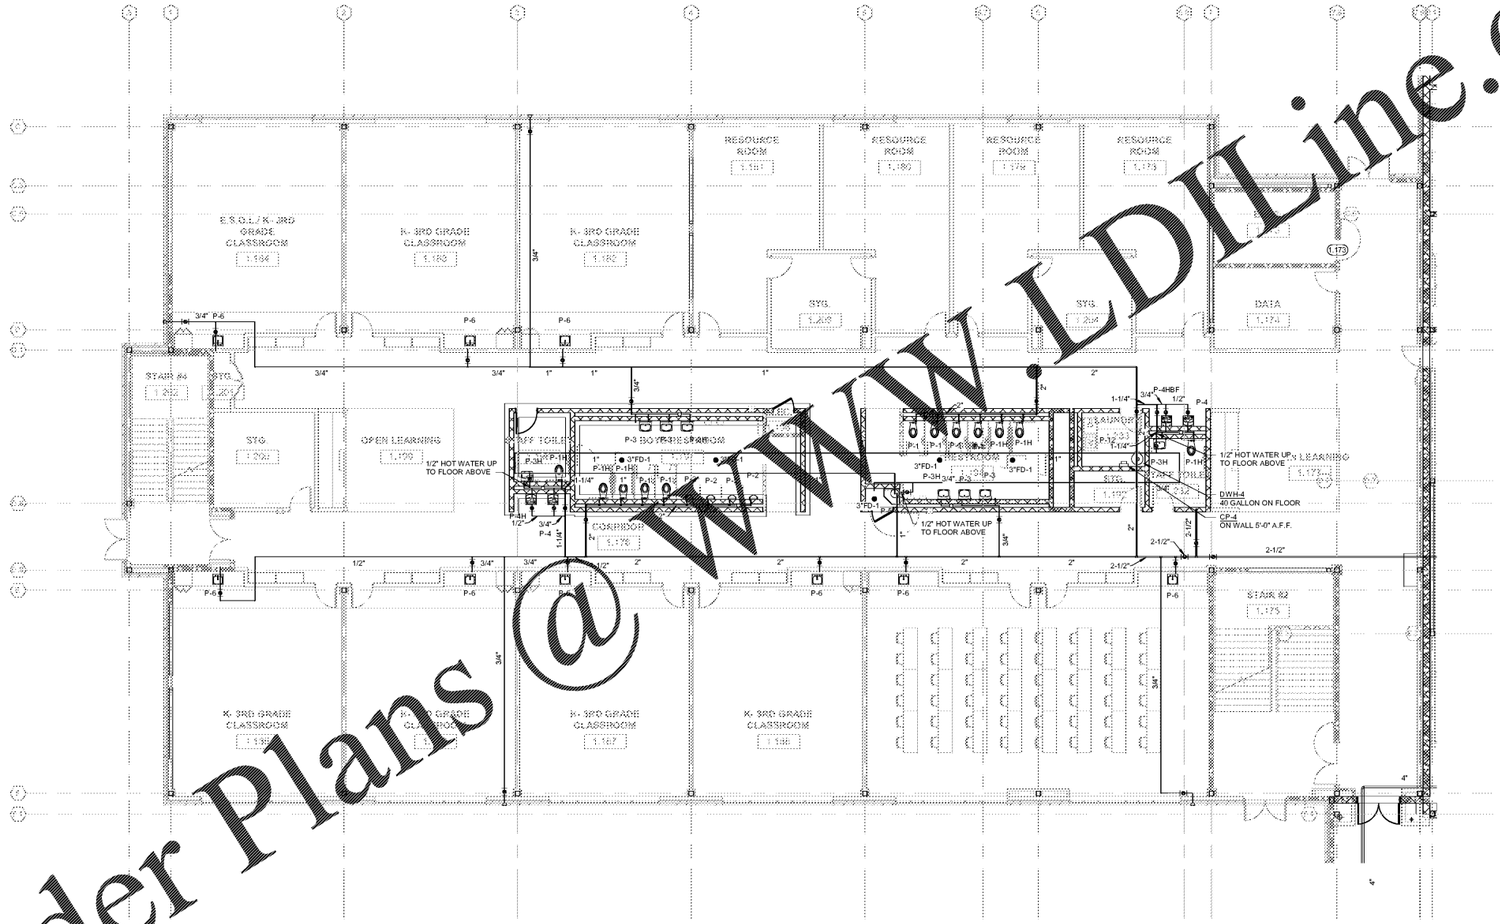

Order Plans @ WWW.LDILine.com

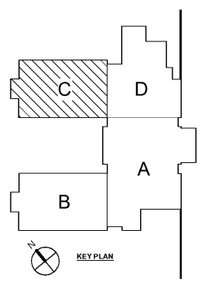

MBA CONSULTING ENGINEERS
MBA# 18033
MATHESON-BALL & ASSOCIATES, INC.
11265 ELKINS RD. SUITE F-3
ROSWELL, GEORGIA 30076
PHONE: (770) 751-0772
WWW.MATHESONBALL.COM

Smallwood, Reynolds, Stewart, Stewart & Associates, Inc. Architects
One Piedmont Center, Suite 303 3565 Piedmont Road Atlanta, Georgia 30305

REVISIONS / PRINTED		
REV. NO.	DATE	REMARKS
	09/18/19	GDOE CHECK SET
	10/01/19	ISSUED FOR BID/ PERMIT/ GDOE

RCPS

GEORGIA DEPARTMENT OF EDUCATION

THESE DRAWINGS & THE PROPERTY OF SMALLWOOD, REYNOLDS, STEWART, STEWART & ASSOCIATES, INC. THESE DRAWINGS & THE PROPERTY OF SMALLWOOD, REYNOLDS, STEWART, STEWART & ASSOCIATES, INC. ARE NOT TO BE USED IN ANY WAY WITHOUT THEIR WRITTEN PERMISSION

LEVEL 01 PART C - C & HW

J.H. HOUSE ELEMENTARY SCHOOL
3100 Zingara Road NE, Conyers, GA 30012

DATE: 10-01-2019
JOB NO.: 218036.00
SHEET NO.: P2-01.C

ISSUED FOR CONSTRUCTION