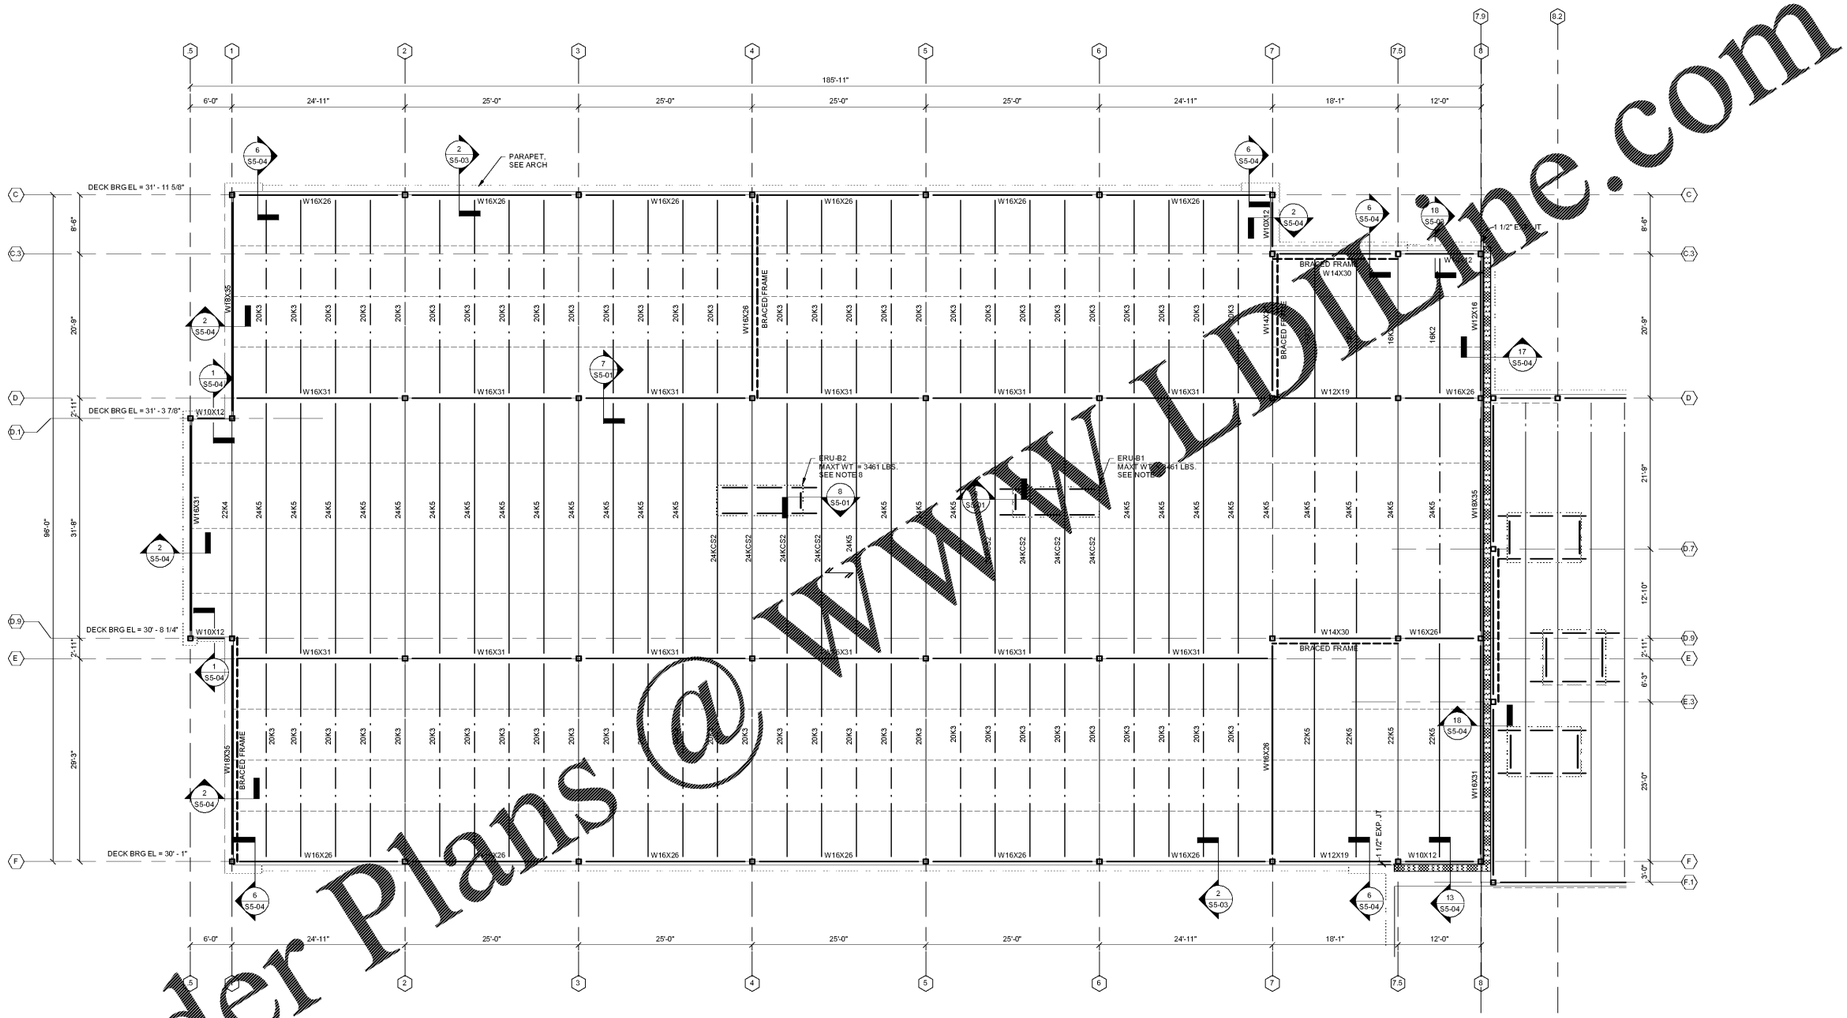

1 S1-03C ROOF FRAMING PLAN - PART C
1/8" = 1'-0"

NOTES:
1. SEE S0-01 FOR STRUCTURAL GENERAL NOTES.
2. SEE ARCH FOR ADDITIONAL INFORMATION AND DIMENSIONS.
3. DECK BEARING ELEVATION RELATIVE TO LEVEL 01 FLOOR REFERENCE ELEVATION = 0'-0" UNO.
4. ⟷ INDICATES DIRECTIONAL SPAN OF 1 1/2" 22 GA GALV ROOF DECK, SEE 4/S5-03.
5. - - - INDICATES BRACED FRAME, SEE SHEET S5-05.
6. ⌒⌒⌒ INDICATES CONT. HORZ. BRIDGING AT TOP AND BOTTOM CHORD OF JOISTS WITH ADDITIONAL X-TYPE BRIDGING IN THE FIRST PANEL AND EVERY SIXTH PANEL. BRIDGING SHALL BE WELDED TO JOISTS, FRAMING, AND AT CROSSOVER POINTS. USE L1 1/2"x 1 1/2"x1/8".
7. PROVIDE JOIST REINFORCEMENT AT CONCENTRATED LOADS, SEE 12/S5-03.
8. CONTRACTOR TO COORDINATE LOCATION AND WEIGHTS OF ALL RTU UNITS PRIOR TO INSTALLATION. CONTACT ENGINEER W/ ANY DISCREPANCIES.
9. SEE DETAILS 8, 12, 16 AND 20/S4-01 FOR TYPICAL BRACING OF CMU PARTITION WALLS AT ROOF.
10. SEE 8/S5-03 FOR TYPICAL SUPPORT FRAMING AT ROOF OPENINGS.
11. SEE DETAIL 12/S5-03 FOR JOIST REINFORCEMENT AT CONCENTRATED LOAD.
12. SEE 2 AND 6/S4-01 FOR LOOSE LINTEL SCHEDULE AT BRICK OPENINGS NOT SHOWN ON DRAWINGS.

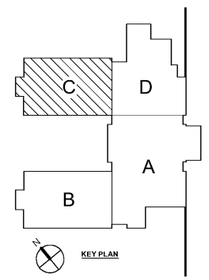

Order Plans @ WWW.LDLine.com

One Piedmont Center, Suite 303 3565 Piedmont Road Atlanta, Georgia 30305

Smallwood, Reynolds, Stewart & Associates, Inc. Architects

REVISIONS / PRINTED		
REV. NO.	DATE	REMARKS
	08.16.19	GDOE CHECK SET
	10.01.19	ISSUED FOR BID/PERMIT/GDOE FINAL

PROJECT SUMMARY
NEW ELEMENTARY SCHOOL
GRADES: PK-5 THRU 5TH
P.T.E.: 800
G.D.O.E.#: TO BE ASSIGNED

BUILDING AREA

LEVEL 01	71,163 SF
LEVEL 02	37,439 SF
TOTAL	108,331 SF

COVERED AREAS (I.E. CANOPIES)

COVERED AREAS	5,198 SF
OVERHANG 1'-0"	2,955 SF
TOTAL	2,955 SF

INSTRUCTIONAL UNITS

REGULAR CLASSROOMS	46
SPECIALIZED AREAS	2
MUSIC	1
PHYSICAL EDUCATION	1
MEDIA CENTER	1
ART	1
TOTAL	51

RCPS

GEORGIA REGISTERED ARCHITECT No. 021427 PROFESSIONAL SEAL MARTY JERNIGAN

© COPYRIGHT 2019
SMALLWOOD, REYNOLDS, STEWART, STEWART & ASSOCIATES, INC.
THESE DRAWINGS IS THE PROPERTY OF SMALLWOOD, REYNOLDS, STEWART, STEWART & ASSOCIATES, INC. AND SHALL NOT BE REPRODUCED WITHOUT THEIR WRITTEN PERMISSION

ROOF FRAMING PLAN - PART C

J.H. HOUSE ELEMENTRY SCHOOL
3100 Zingara Road NE, Conyers, GA 30012

DATE
10.01.2019

JOB NO.
218036.00

SHEET NO.
S1-03C

ISSUED FOR CONSTRUCTION