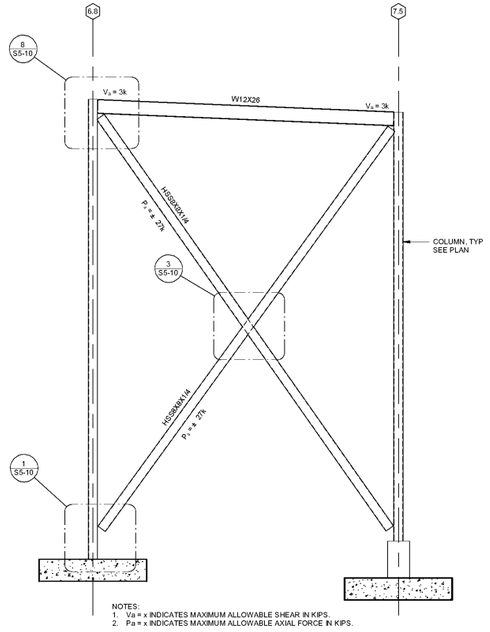

NOTES:
1. Va = x INDICATES MAXIMUM ALLOWABLE SHEAR IN KIPS.
2. Pa = x INDICATES MAXIMUM ALLOWABLE AXIAL FORCE IN KIPS.

19 S5-09 BRACED FRAME ALONG GL H.5 - PART A
1/4" = 1'-0"

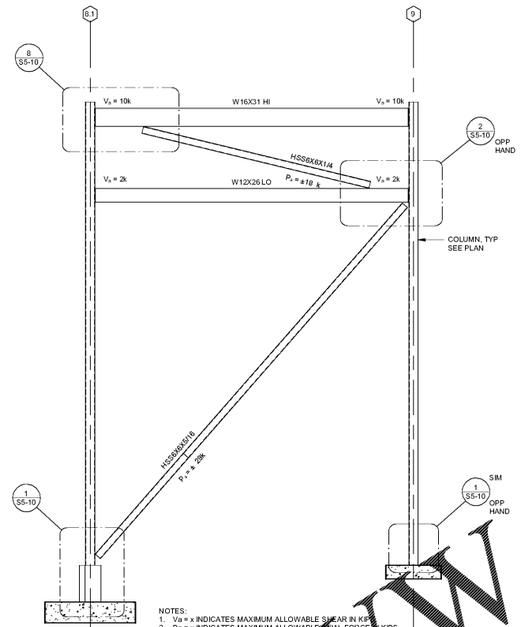

NOTES:
1. Va = x INDICATES MAXIMUM ALLOWABLE SHEAR IN KIPS.
2. Pa = x INDICATES MAXIMUM ALLOWABLE AXIAL FORCE IN KIPS.

11 S5-09 BRACED FRAME ALONG GL H.9 - PART A
1/4" = 1'-0"

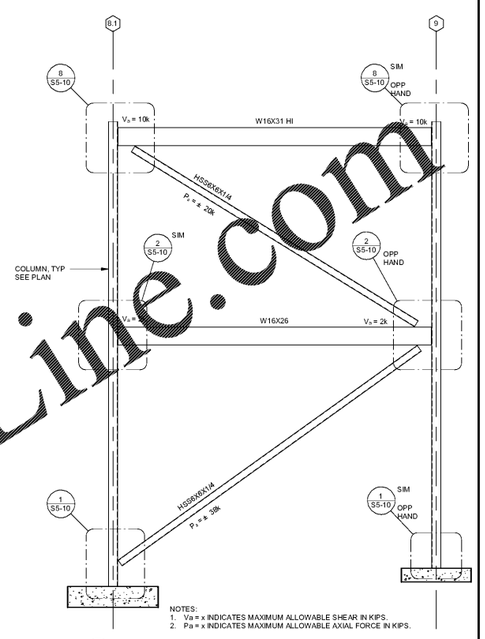

NOTES:
1. Va = x INDICATES MAXIMUM ALLOWABLE SHEAR IN KIPS.
2. Pa = x INDICATES MAXIMUM ALLOWABLE AXIAL FORCE IN KIPS.

3 S5-09 BRACED FRAME ALONG GL K.8 - PART A
1/4" = 1'-0"

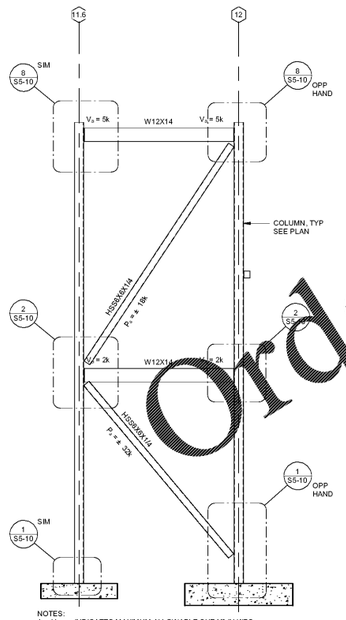

NOTES:
1. Va = x INDICATES MAXIMUM ALLOWABLE SHEAR IN KIPS.
2. Pa = x INDICATES MAXIMUM ALLOWABLE AXIAL FORCE IN KIPS.

17 S5-09 BRACED FRAME ALONG GL D - PART D
1/4" = 1'-0"

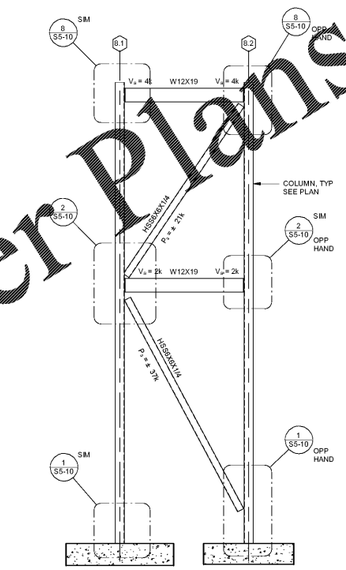

NOTES:
1. Va = x INDICATES MAXIMUM ALLOWABLE SHEAR IN KIPS.
2. Pa = x INDICATES MAXIMUM ALLOWABLE AXIAL FORCE IN KIPS.

13 S5-09 BRACED FRAME ALONG GL D - PART D
1/4" = 1'-0"

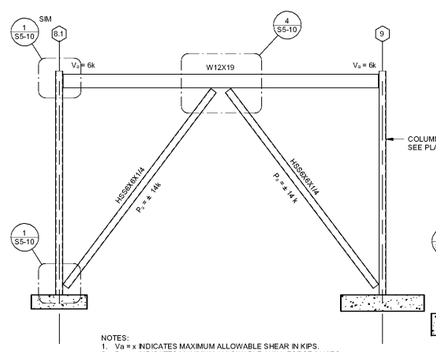

NOTES:
1. Va = x INDICATES MAXIMUM ALLOWABLE SHEAR IN KIPS.
2. Pa = x INDICATES MAXIMUM ALLOWABLE AXIAL FORCE IN KIPS.

9 S5-09 BRACED FRAME ALONG GL A - PART D
1/4" = 1'-0"

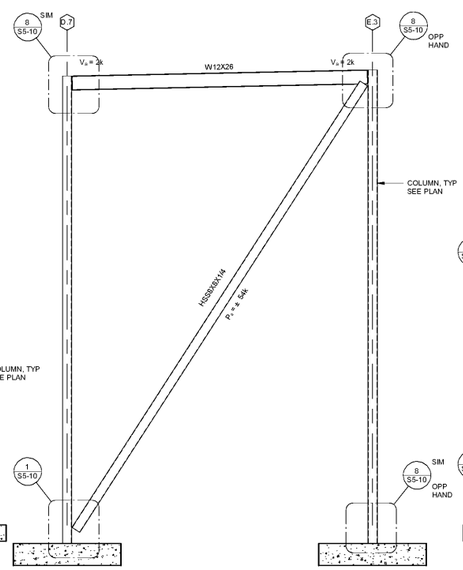

NOTES:
1. Va = x INDICATES MAXIMUM ALLOWABLE SHEAR IN KIPS.
2. Pa = x INDICATES MAXIMUM ALLOWABLE AXIAL FORCE IN KIPS.

5 S5-09 BRACED FRAME ALONG GL 8.1 - PART D
1/4" = 1'-0"

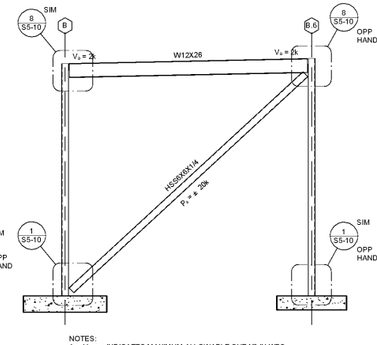

NOTES:
1. Va = x INDICATES MAXIMUM ALLOWABLE SHEAR IN KIPS.
2. Pa = x INDICATES MAXIMUM ALLOWABLE AXIAL FORCE IN KIPS.

1 S5-09 BRACED FRAME ALONG GL 11.6 - PART D
1/4" = 1'-0"

Order Plans @ WWW.LDILine.com

Smallwood, Reynolds, Stewart & Associates, Inc. Architects
One Piedmont Center, Suite 303 3565 Piedmont Road Atlanta, Georgia 30305

REVISIONS / PRINTED

REV. NO.	DATE	REMARKS
	10.01.19	ISSUED FOR BID/PERMIT/CDE FINAL

PROJECT SUMMARY
NEW ELEMENTARY SCHOOL
GRADES: PK-5 THRU 5TH
P.T.E.: 800
G.D.O.E. # : TO BE ASSIGNED

BUILDING AREA
LEVEL 1 71,157 SF
LEVEL 02 37,379 SF
TOTAL 108,537 SF

COVERED AREAS (I.E. CANOPIES)
COVERED AREAS 5,198 SF
OVERHANG 1'-0" BY 2 2,955 SF
TOTAL 2,955 SF

INSTRUCTIONAL UNITS

REGULAR CLASSROOMS	46
SPECIALIZED AREAS	
MUSIC	2
PHYSICAL EDUCATION	1
MEDIA CENTER	1
ART	1
TOTAL	51

RCPS

GEORGIA REGISTERED ARCHITECT No. 024571 STEPHEN C. SMALLWOOD, AIA

COPYRIGHT 2019
SMALLWOOD, REYNOLDS, STEWART & ASSOCIATES, INC.
THESE DRAWINGS ARE THE PROPERTY OF SMALLWOOD, REYNOLDS, STEWART & ASSOCIATES, INC. AND ARE NOT TO BE USED IN ANY WAY WITHOUT THEIR WRITTEN PERMISSION

FRAMING DETAILS

J.H. HOUSE ELEMENTRY SCHOOL
3100 Zingara Road NE, Conyers, GA 30012

DATE 10.01.2019
JOB NO. 218036.00
SHEET NO. S5-09

ISSUED FOR CONSTRUCTION