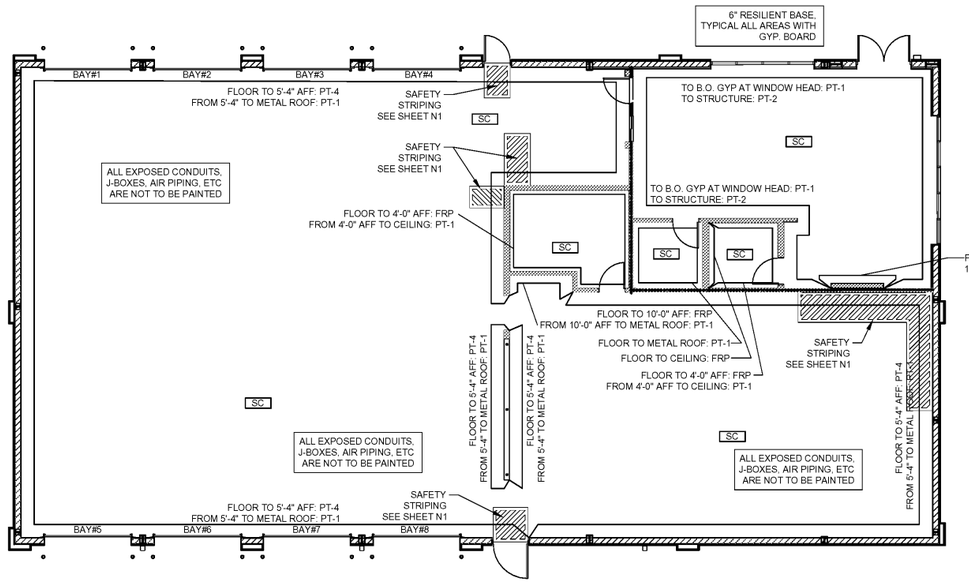

2 1 A2 WALL/FLOOR FINISH PLAN
SCALE: 1/8"=1'-0"

FLOOR FINISH KEY

NOTE: SUPPLIED AND INSTALLED BY GENERAL CONTRACTOR, UNLESS OTHERWISE NOTED.

SC: SEALED CONCRETE, REFER TO SPECIFICATION

RB: RESILIENT BASE: 6" WALL BASE (BLACK)

2 FIRE PROTECTION GENERAL NOTES

1. 101:7.1.5 SUSPENDED UNIT HEATERS SHALL HAVE A MINIMUM CLEARANCE OR 6'-8" ABOVE FINISHED FLOOR.

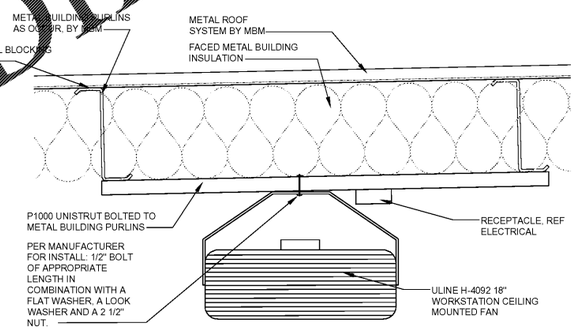

5 A2 CEILING MOUNTED FAN
SCALE:1 1/2"=1'-0"

REFLECTED CEILING PLAN NOTES:
1. LOCATE LIGHT FIXTURES CENTERED IN THE ROOM OR OVER DOOR AS APPLIES, UNLESS DIMENSIONS NOTE OTHERWISE.
2. SEE MECHANICAL AND ELECTRICAL SHEETS FOR SYMBOL SPECIFICATION.

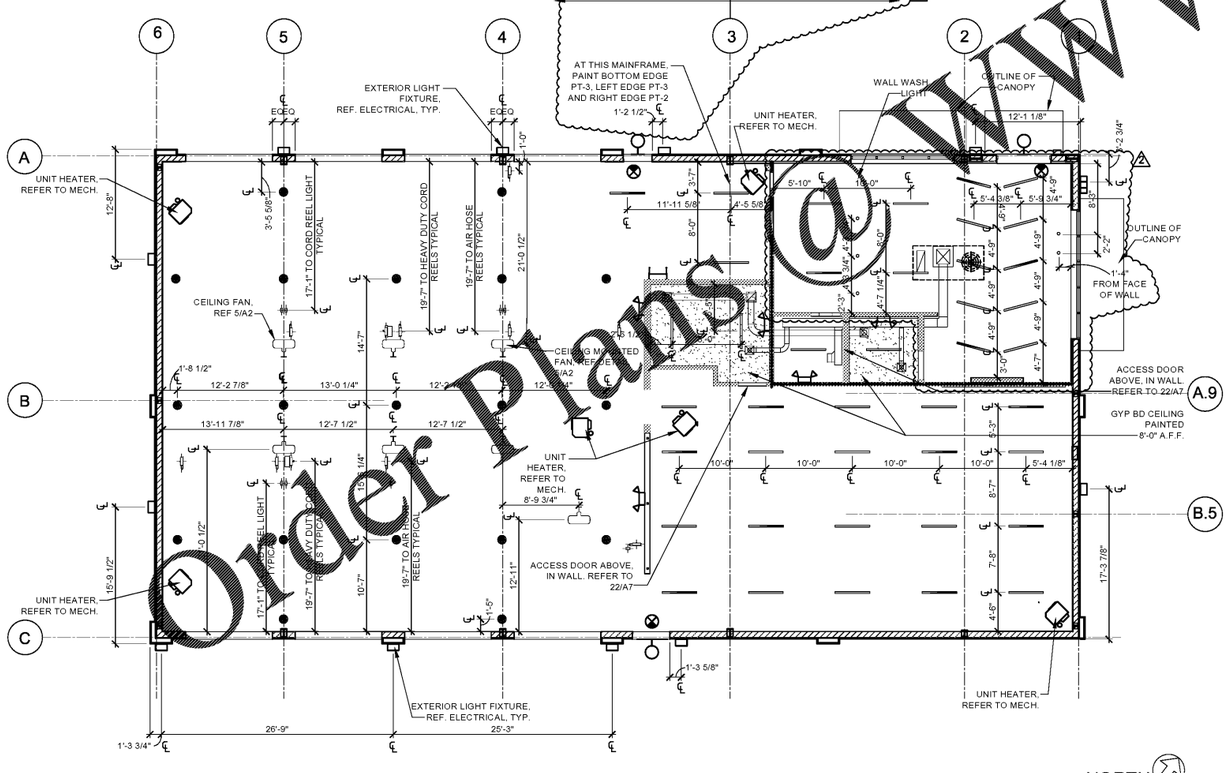

16 A2 REFLECTED CEILING PLAN
SCALE: 1/8"=1'-0"

NORTH

Order Plans @ WWW.LDILine.com

SGA Design Group, P.C.
1437 South Boulder, Suite 500
Tulsa, Oklahoma 74119-3809
p 918.587.8600
f 918.587.8601
www.sgadesigngroup.com

Firestone COMPLETE AUTO CARE

THIS DRAWING IS THE PROPERTY OF BRIDGESTONE RETAIL OPERATIONS, LLC AND IS LOANED ON THE EXPRESS CONDITION THAT IT IS NOT TO BE USED IN WHOLE OR IN PART FOR ANY WORK OTHER THAN THE PROJECT SPECIFICALLY ENGRAVED HEREON AND THAT THE ACCEPTANCE OF THIS DRAWING WILL BE CONSTRUED AS AN ACCEPTANCE OF THE FOREGOING CONDITION AND AS ADMISSION TO THE EXCLUSIVE OWNERSHIP IN AND TO THE DRAWING BY BRIDGESTONE RETAIL OPERATIONS, LLC.

STIPULATION OF RELIEF
THIS DRAWING IS PREPARED FOR USE ON A SPECIFIC SITE AT GONZALES, LA CONTEMPORANEOUSLY WITH ITS ISSUE DATE 04/15/2019 AND IT IS NOT SUITABLE FOR USE ON A DIFFERENT PROJECT SITE OR FOR USE ON THIS SITE AT A LATER DATE. ANY REFERENCE OR EXAMPLE ON ANOTHER PROJECT REQUIRES THE SERVICES OF PROPERLY LICENSED ARCHITECTS AND ENGINEERS. REPRODUCTION OF THIS DRAWING FOR REUSE ON ANOTHER PROJECT IS NOT AUTHORIZED AND MAY BE CONTRARY TO THE LAW.

NEW FCAC STORE
2019 - JANUARY -SMALL I
233 S AIRLINE HWY
GONZALES, LA

BID SET
11.18.19
TRCI

DOUGLAS S. TAYLOR
REG. NO. 14462
STATE OF LOUISIANA
REGISTERED ARCHITECT

11/12/2019

ISSUE BLOCK

2	11/11/19	CB #1

PROPERTY NO.: 160013
6 DIGIT NO.: 902556
4 DIGIT NO.: 014W
AOR PROJECT NUMBER: 1955B27
TO PERMIT: DATE: 7-30-2019
TO BID: DATE: ##-##-##
JAD

SHEET TITLE:
REFLECTED CEILING & FINISH PLAN

SHEET NUMBER:
A2

Nov 12, 2019 - 10:17am - DSR user
I:\SGA Projects\Active Projects\Firestone - Concept 4\Drawings & Design\Revit Files\1955B27_Gonzales_Concept4_Central_detached_DSR.rvt