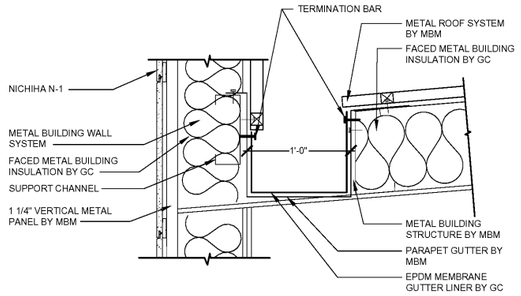

1 A3 GUTTER DETAIL
SCALE: 1 1/2"=1'-0"

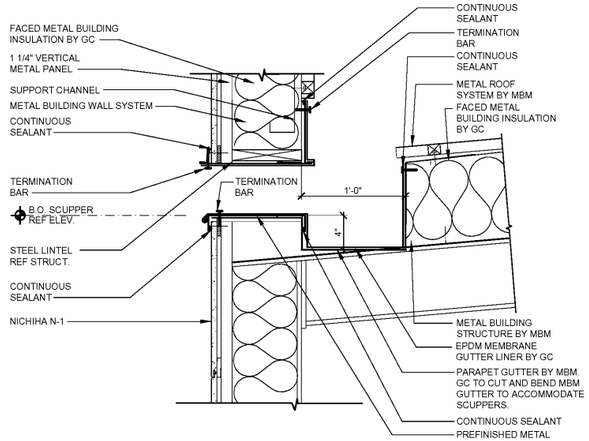

2 A3 OVERFLOW SCUPPER
SCALE: 1 1/2"=1'-0"

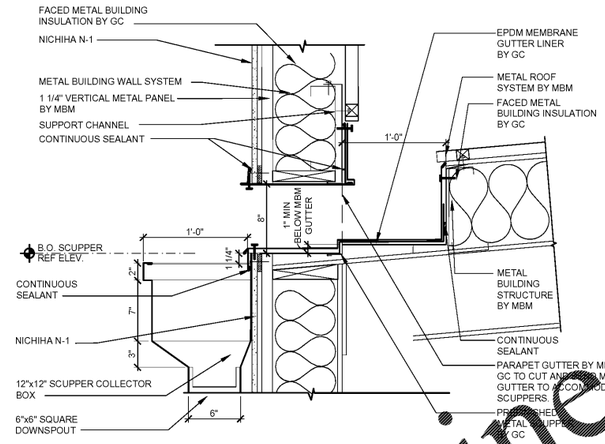

4 A3 SCUPPER/GUTTER DETAIL
SCALE: 1 1/2"=1'-0"

FIRE PROTECTION GENERAL NOTES

1. NFPA 54:9.4.3.2 GAS APPLIANCES LOCATED ON ROOFS OR OTHER ELEVATED LOCATIONS MORE THAN 15 FEET IN HEIGHT SHALL HAVE AN INSIDE MEANS OF ACCESS TO THE ROOF COMPLYING WITH NFPA 54:9.4.3.3 AND 9.4.3.4.
2. NFPA 54:9.4.2.2 LOCATE GAS UTILIZATION EQUIPMENT ON ROOF 6-FEET MINIMUM FROM THE EDGE OR PROVIDE A MINIMUM 42-INCH TALL BARRIER ON THE EXPOSED SIDE.
3. 101:9.2.2 GAS-FIRED EQUIPMENT (FURNACES, SPACE HEATERS, WATER HEATERS, ETC.) SHALL BE U.L. LISTED FOR ITS INTENDED USE AND SHALL BE INSTALLED AND VENTED IN ACCORDANCE WITH NFPA 54.

IF SIGN IS TO BE INSTALLED BELOW ROOF LINE, THEN THIS DETAIL IS NOT APPLICABLE DUE TO JUNCTION BOX IS BELOW THE ROOF LINE.

NOTE: INSTALL JUNCTION BOXES WITHIN WALL FOR EACH LIGHT FIXTURE TO PROPERLY ANCHOR FIXTURE

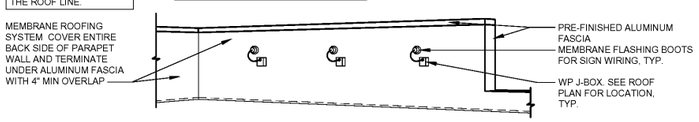

5 A3 REAR SIDE OF PARAPET WALL PERSPECTIVE - TYP.
SCALE: N.T.S.

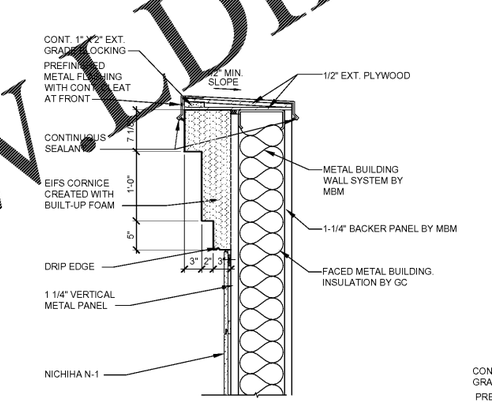

6 A3 PARAPET DETAIL
SCALE: 1"=1'-0"

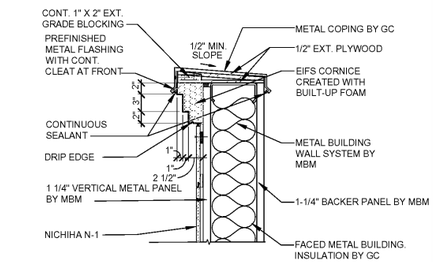

8 A3 PARAPET DETAIL
SCALE: 1"=1'-0"

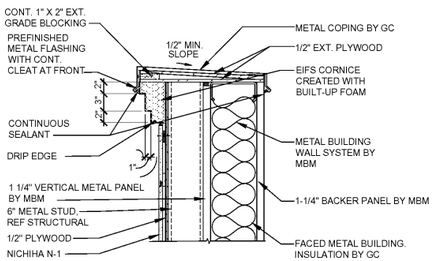

9 A3 PARAPET DETAIL
SCALE: 1"=1'-0"

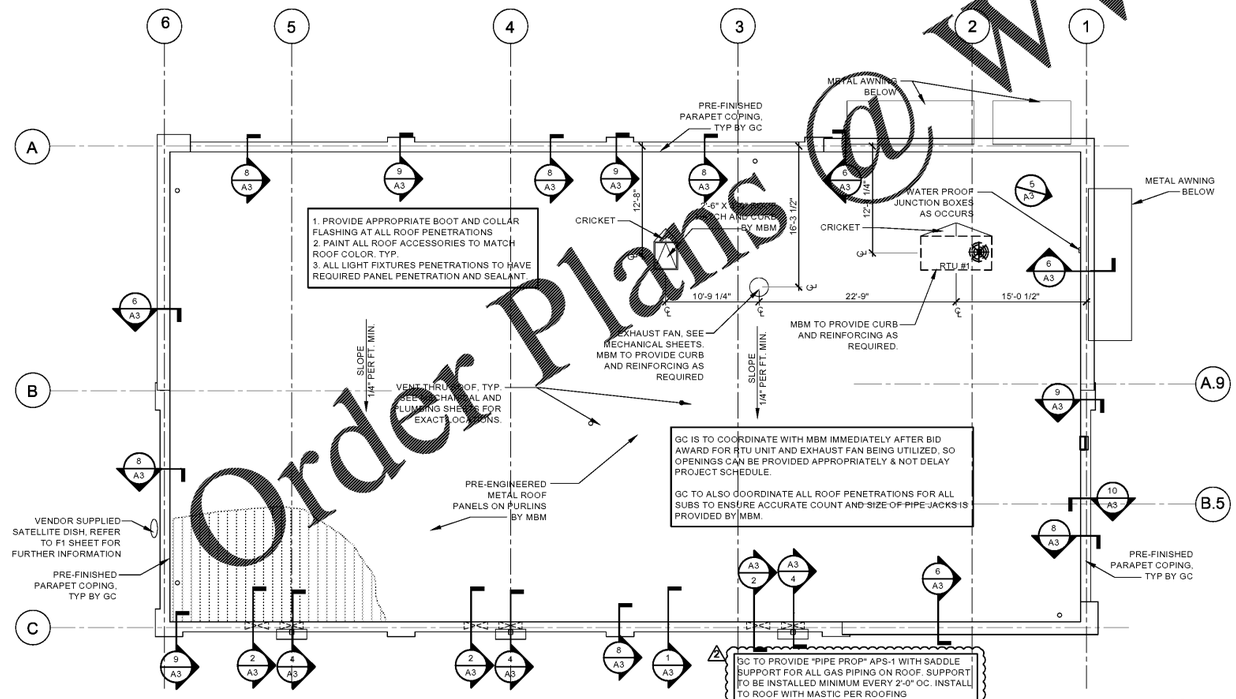

16 A3 ROOF PLAN
SCALE: 1/8"=1'-0"

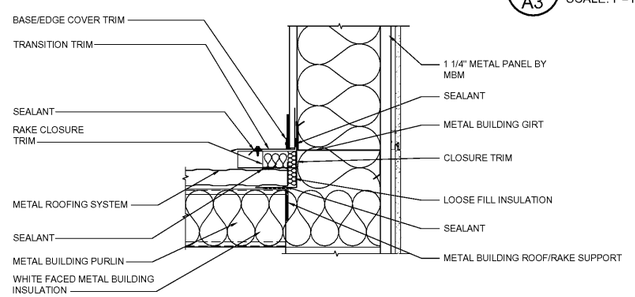

10 A3 WALL/ROOF TRANSITION
SCALE: 1 1/2"=1'-0"

Order Plans @ WWW.LDLine.com

SGA Design Group, P.C.
1437 South Boulder, Suite 550
Tulsa, Oklahoma 74119 3809
p 918.587.8600
f 918.587.8601
www.sgadesigngroup.com

Firestone COMPLETE AUTO CARE

THIS DRAWING IS THE PROPERTY OF BRIDGESTONE RETAIL OPERATIONS, LLC AND IS LOANED ON THE EXPRESS CONDITION THAT IT IS NOT TO BE USED IN ANY WAY DETRIMENTAL TO THE INTERESTS OF BRIDGESTONE RETAIL OPERATIONS, LLC. THE ACCEPTANCE OF THIS DRAWING WILL BE CONSTRUED AS AN ACCEPTANCE OF THE FOREGOING CONDITION AND AS AN AGREEMENT TO THE EXCLUSIVE OWNERSHIP IN AND TO THE DRAWING BY BRIDGESTONE RETAIL OPERATIONS, LLC.

DISTRIBUTION OF RELIED UPON DRAWINGS PREPARED FOR USE ON A SPECIFIC SITE AT SCHALLES, LA CONTEMPORANEOUSLY WITH ITS ISSUE, DATE ON ITS ISSUED AND IT IS NOT SUITABLE FOR USE ON A DIFFERENT PROJECT SITE OR FOR USE ON THE SAME SITE AT A DIFFERENT TIME OR REFERENCE OR EXAMPLE ON ANOTHER PROJECT REQUIRES THE SERVICES OF PROPERLY LICENSED ARCHITECTS AND ENGINEERS. REPRODUCTION OF THIS DRAWING FOR USE ON ANOTHER PROJECT IS NOT AUTHORIZED AND MAY BE CONTRARY TO THE LAW.

NEW FCAC STORE
2019 - JANUARY -SMALL
233 S AIRLINE HWY
GONZALES, LA

BID SET
11.18.19
TRCI

LOUIS S. TAYLEN
REG. NO. 14427
STATE OF LOUISIANA
REGISTERED ARCHITECT

11/12/2019

ISSUE BLOCK

2	11/11/19	CB #1

PROPERTY NO.: 160013
6 DIGIT NO.: 902556
4 DIGIT NO.: 014W
AOR PROJECT NUMBER: 1955B27
TO PERMIT: DATE: 7-30-2019
TO BID: DATE: ##-##-##
JAD

SHEET TITLE:
ROOF PLAN AND DETAILS

SHEET NUMBER:
A3

Nov 12, 2019 - 10:10am - USER name
I:\SGA Projects\Active & Upcoming Projects\Firestone\Schalles, LA - 160013 - 902556 - 014W - NEW FCAC STORE\Drawings\Design Drawings\Arch\A3.dwg