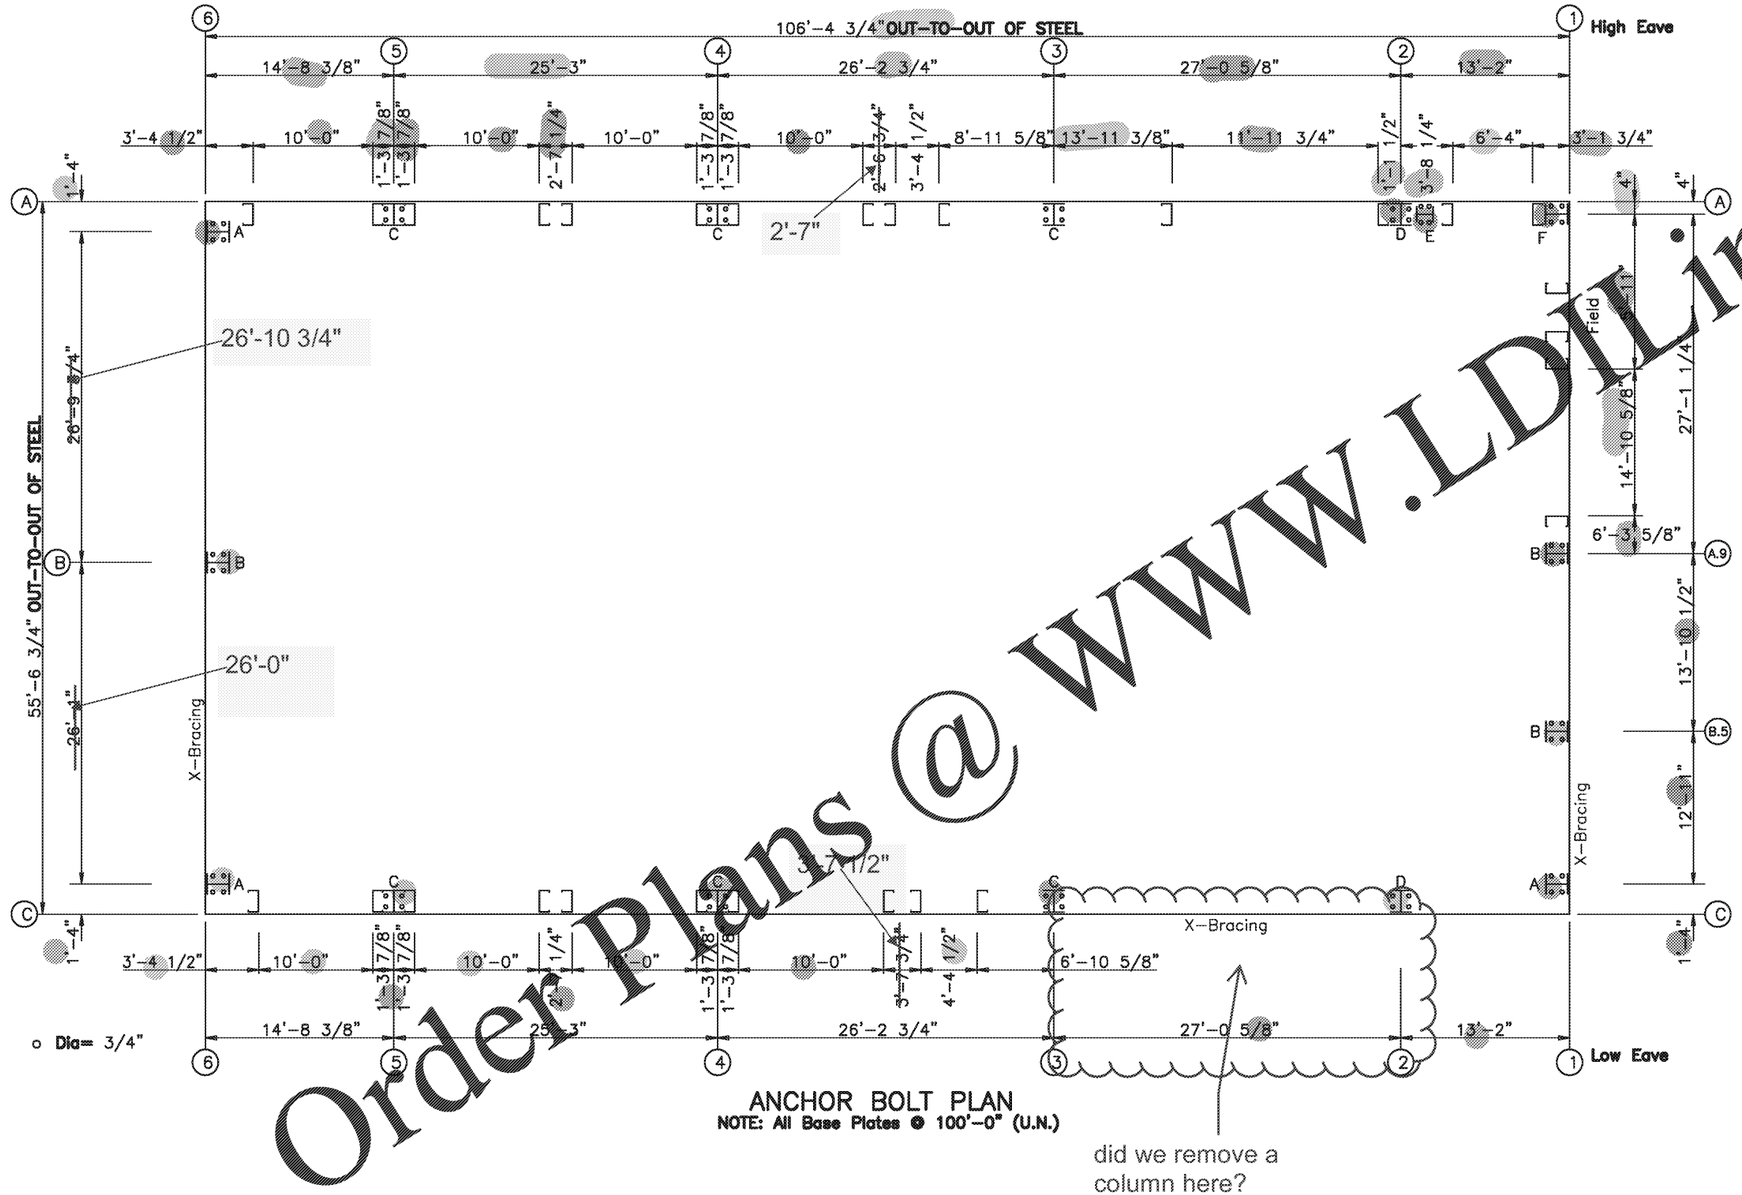

ANCHOR BOLT PLAN
NOTE: All Base Plates @ 100'-0" (U.N.)

did we remove a column here?

ANCHOR BOLT SUMMARY

Qty	Locate	Dia (in)	Type	Proj (in)
o 28	Endwall	3/4"	F1554	3.00
o 32	Frame	3/4"	F1554	3.00
o 8	WindCol	3/4"	F1554	3.00

ANCHOR BOLT PLAN

GENERAL NOTES

1. THE SPECIFIED ANCHOR ROD DIAMETER ASSUMES F554 GRADE 36 UNLESS NOTED OTHERWISE. ANCHOR ROD MATERIAL OF EQUAL DIAMETER MEETING OR EXCEEDING THE STRENGTH REQUIREMENTS SET FORTH ON THESE DRAWINGS MAY BE UTILIZED AT THE DISCRETION OF THE FOUNDATION DESIGN ENGINEER. ANCHOR ROD EMBEDMENT LENGTH SHALL BE DETERMINED BY THE FOUNDATION DESIGN ENGINEER.
2. METAL BUILDING MANUFACTURER IS NOT RESPONSIBLE FOR PROJECT FOUNDATION DESIGN. THE FOUNDATION DESIGN IS THE RESPONSIBILITY OF A REGISTERED PROFESSIONAL ENGINEER, FAMILIAR WITH LOCAL SITE CONDITIONS.
3. ALL ANCHOR RODS, FLAT WASHERS FOR ANCHOR RODS, EXPANSION BOLTS, AS WELL AS ALL CONCRETE/MASONRY EMBEDMENT PLATES ARE NOT BY METAL BUILDING MANUFACTURER.
4. THIS DRAWING IS NOT TO SCALE.
5. FINISHED FLOOR ELEVATION = 100'-0" UNLESS NOTED OTHERWISE.
6. "SINGLE" CEE COLUMNS SHALL BE ORIENTED WITH THE "TOES" TOWARD THE LOW EAVE UNLESS NOTED OTHERWISE.
7. ANCHOR RODS ARE REQUIRED ONLY IN THE QUANTITIES SPECIFIED. BASEPLATES MAY BE FABRICATED WITH MORE HOLES THAN NEEDED FOR THIS PROJECT.
8. THE ANCHOR BOLT LOCATIONS PROVIDED BY METAL BUILDING MANUFACTURER SATISFY PERTINENT REQUIREMENTS FOR THE DESIGN OF THE MATERIALS SUPPLIED BY THE METAL BUILDING MANUFACTURER. PLEASE NOTE THAT THESE REQUIREMENTS MAY NOT SATISFY ALL ANCHOR BOLT CONCRETE EDGE DISTANCE REQUIREMENTS DEPENDING ON THE DETAILS OF THE FOUNDATION DESIGN. BECAUSE FOUNDATION DESIGN IS NOT WITHIN THE METAL BUILDING MANUFACTURER'S SCOPE OF WORK, IT IS THE RESPONSIBILITY OF THE QUALIFIED PROFESSIONAL DESIGNING THE FOUNDATION TO MAKE CERTAIN THAT SUFFICIENT CONCRETE EDGE DISTANCE IS PROVIDED FOR THE ANCHOR BOLTS IN THE DETAILS OF THE FOUNDATION DESIGN.

BID SET
11.18.19
TRCI

Order Plans @ WWW.LDLine.com
55

ISSUE	DWN	CHK	DES	BY	DATE
PERMITS	MBS	LRC	ADB	AMT	10/1/2109

NUCOR BUILDING SYSTEMS
305 INDUSTRIAL PARKWAY, WATERLOO, IN 46793
PHONE: (260) 837-7891 FAX: (260) 837-7384
PO BOX 1000, 200 WHETSTONE RD, SENECA, SC 29160
PHONE: (803) 588-2100 FAX: (803) 588-2121
800 APACHE TRAIL, TERRELL, TX 75160
PHONE: (972) 524-4000 FAX: (972) 524-4417
1055 WATER LANE, BRIGHAM CITY, UT 84302
PHONE: (435) 919-3100 FAX: (435) 919-3101

PROJECT NAME
FIRESTONE GONZALES, LA 5912 SF
233 S AIRLINE HWY, GONZALES, LA 70707

CUSTOMER NAME
CONCEPT COMPANIES
GAINESVILLE, FL 32606

JOB NUMBER
T19X0364A

SHEET TITLE

STATE OF LOUISIANA
ANTHONY MICHAEL TROUT
License No. 40782
PROFESSIONAL ENGINEER
ENGINEERING
10/02/2019

This seal pertains only to the materials furnished by Nucor Corporation, Building Systems, a division of Nucor Corporation. The drawings and the engineering calculations listed herein are the product of Nucor Building Systems. The registar professional engineer whose seal appears on these drawings is employed by Nucor Buildings Systems and does not serve as a consultant. Unless noted otherwise, of record and shall not be construed as such.

SHEET
F1 of 2