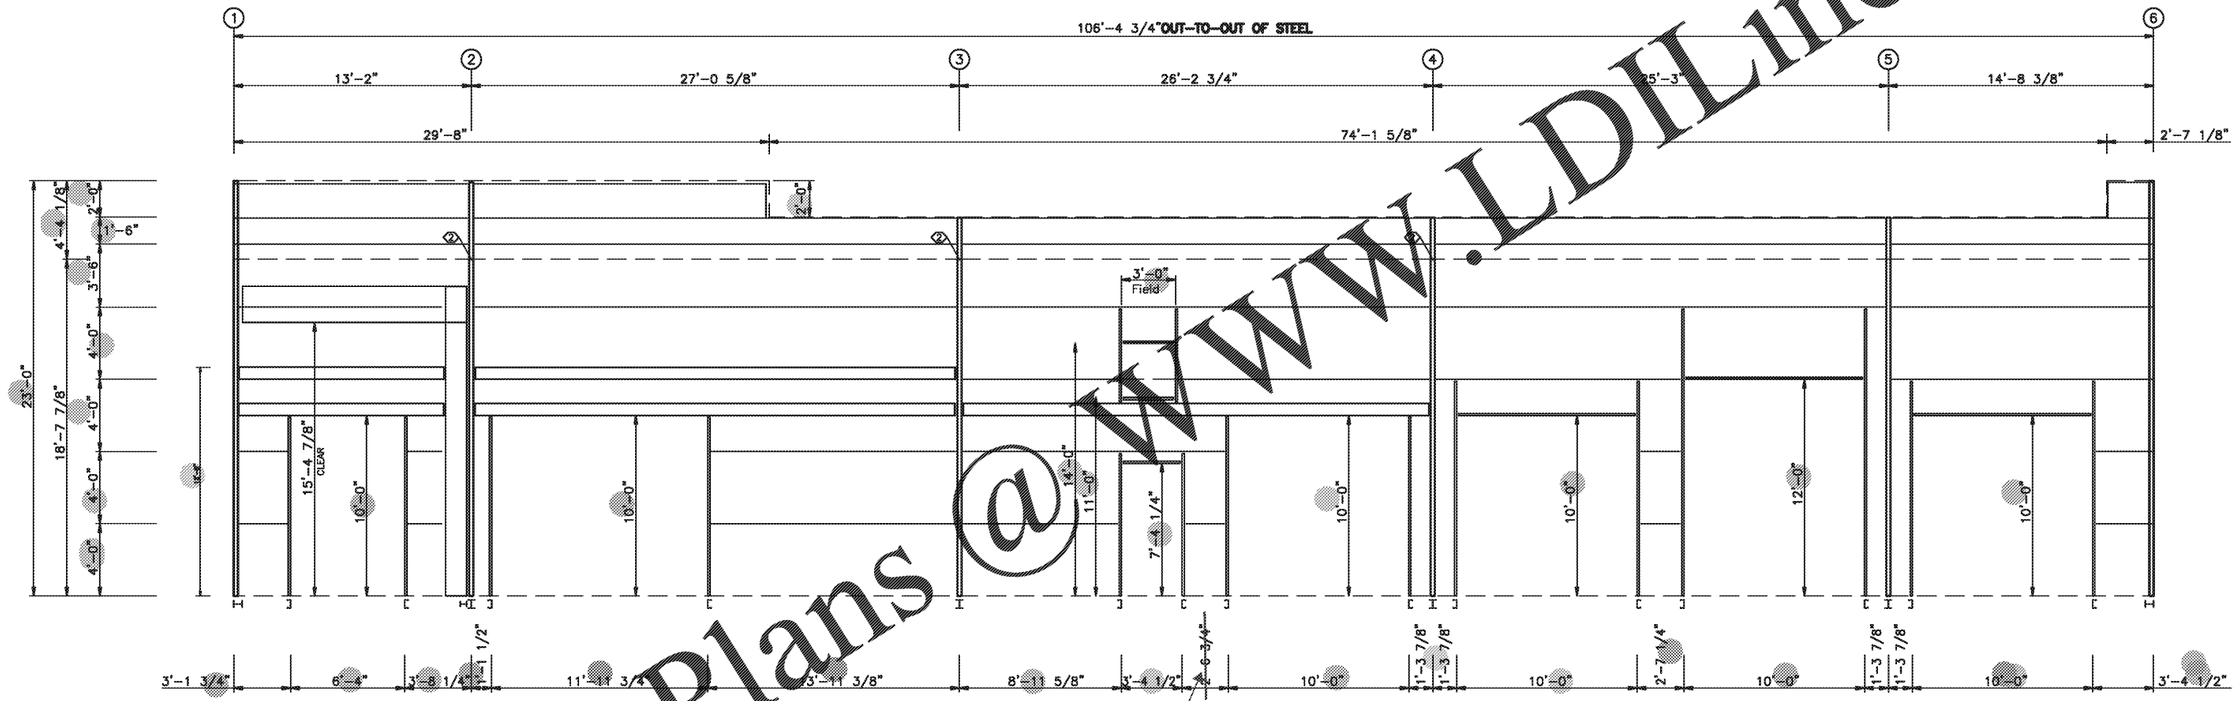

SIDEWALL FRAMING: FRAME LINE A

2'-7"

Order Plans @ WWW.LDILine.com

BID SET
11.18.19
TRCI

ISSUE	DWN	CHK	DES	PE	DATE
PERMITS	MBS	LRC	ADB	AMT	10/1/2109

NUCOR
BUILDING SYSTEMS
305 INDUSTRIAL PARKWAY, WATERLOO, IN 46793
PHONE: (260) 837-7891 FAX: (260) 837-7384
PO BOX 1000, 200 WHETSTONE RD, SWANSEA, SC 29160
PHONE: (803) 568-2100 FAX: (803) 568-2121
800 APACHE TRAIL, TERRELL, TX 75160
PHONE: (972) 551-4400 FAX: (972) 551-4417
1050 WATER LANE, BRIGHAM CITY, UT 84302
PHONE: (435) 919-3100 FAX: (435) 919-3101

PROJECT NAME
FIRESTONE GONZALES, LA 5912 SF
233 S AIRLINE HWY, GONZALES, LA 70707

CUSTOMER NAME
CONCEPT COMPANIES
GAINESVILLE, FL 32606

JOB NUMBER
T19X0364A

SHEET TITLE

STATE OF LOUISIANA
ANTHONY MICHAEL TROUT
License No. 40702
PROFESSIONAL ENGINEER
10/02/2019

This seal pertains only to the materials designed and supplied by Nucor Building Systems, a division of Nucor Corporation. The drawings and the engineering contained herein are the product of Nucor Building Systems. The register professional engineer whose seal appears on these drawings is employed by Nucor Buildings Systems and does not serve the owner directly. The ownership of record and shall not be construed as such.

SHEET
E6 of 8