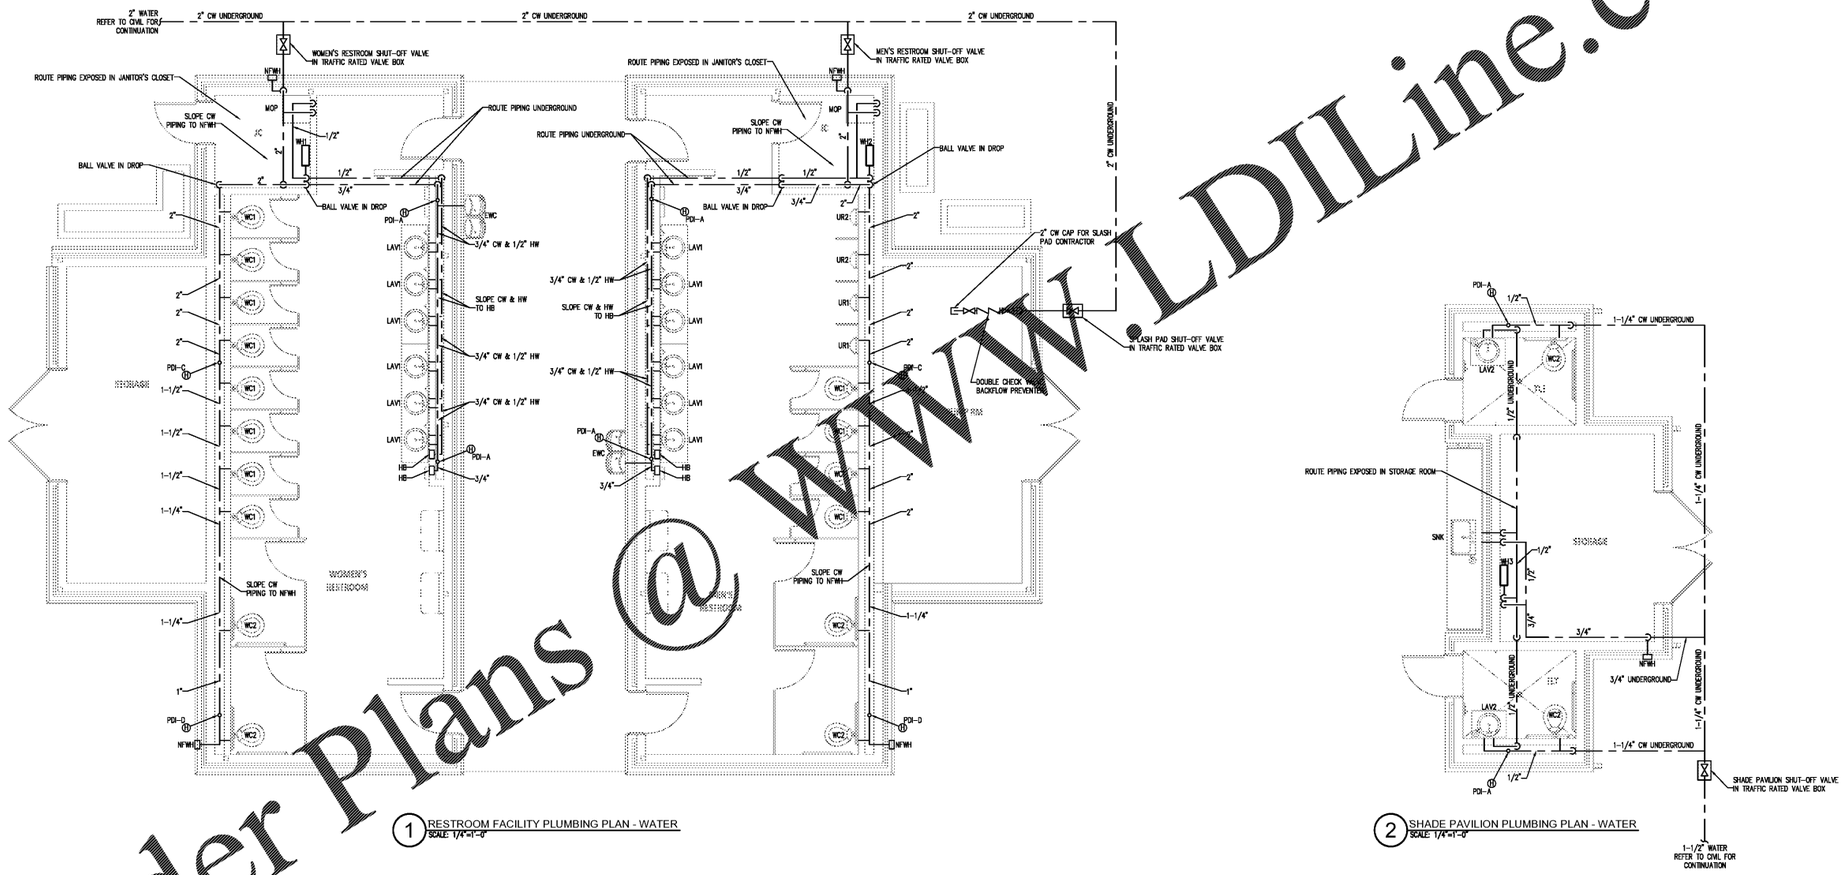


1 RESTROOM FACILITY PLUMBING PLAN - WATER
SCALE: 1/4"=1'-0"

2 SHADE PAVILION PLUMBING PLAN - WATER
SCALE: 1/4"=1'-0"

Order Plans @ WWW.LDILine.com

WM2A
ARCHITECTS
WM2A.COM
348 COTTON AVENUE
SUITE 500, PO BOX 110
MACON, GEORGIA 31201

GEORGIA REGISTERED PROFESSIONAL ENGINEER KRAHL M. PATEL

# CENTER PARK RESTROOMS FACILITIES AND SHADE PAVILION

REVISIONS

| # | DATE | DESCRIPTION |
|---|---|---|

© 2019, WMA Architects/Planners, Inc. dba **WM2A Architects** These drawings, as instruments of service, remain the property of the Architect. Unauthorized use or reproduction is forbidden.

| | |
|---|---|
| Date: | 11/04/19 |
| Drawn By: | KMP/JWK |
| Checked By: | KMP |
| Project Number: | 2018-077 |

Drawing Name:
**RESTROOM FACILITY & SHADE PAVILION PLUMBING PLANS - WATER**

Drawing Number:
**P1-2**

TOTAL ENGINEERS
169 New Street, Macon, GA 31201
(478)741-4632 - T.E. project #19-055
www.totalengineers.com