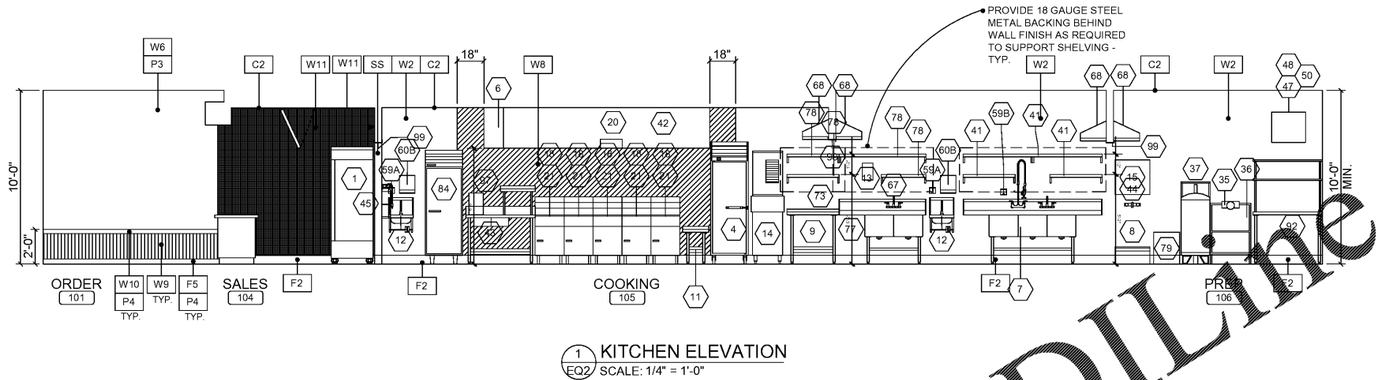

1 EQ2 KITCHEN ELEVATION
SCALE: 1/4" = 1'-0"

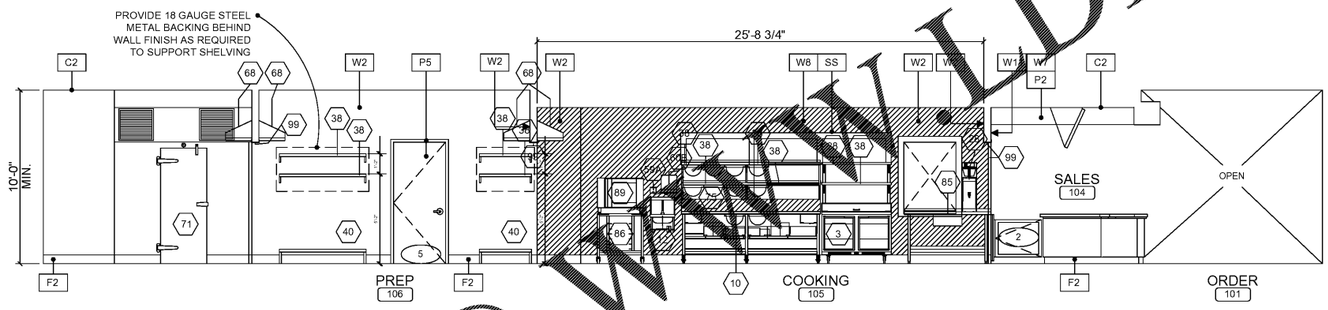

2 EQ2 KITCHEN ELEVATION
SCALE: 1/4" = 1'-0"

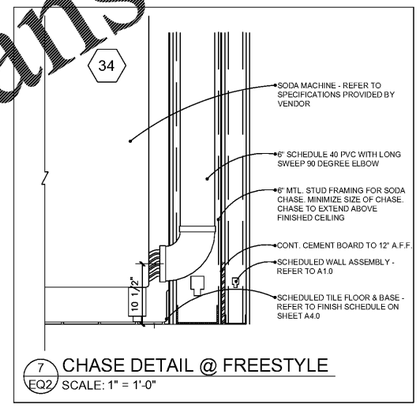

7 EQ2 CHASE DETAIL @ FREESTYLE
SCALE: 1" = 1'-0"

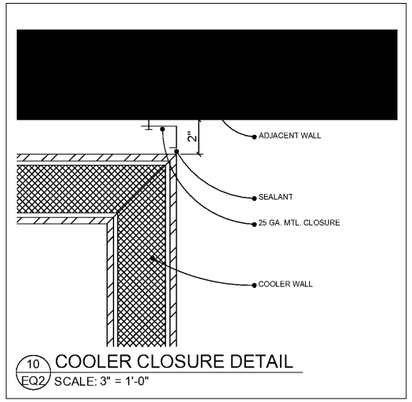

10 EQ2 COOLER CLOSURE DETAIL
SCALE: 3" = 1'-0"

Order Plans @ WWW.LDLine.com

DATE:

THIS DOCUMENT, THE IDEAS AND DESIGNS INCORPORATED HEREIN, AS AN INSTRUMENT OF PROFESSIONAL SERVICE, IS THE PROPERTY OF WARNER ARCHITECTURAL ASSOCIATES AND IS NOT TO BE USED, IN WHOLE OR IN PART, FOR ANY OTHER PROJECT WITHOUT THE WRITTEN AUTHORIZATION OF WARNER ARCHITECTURAL ASSOCIATES, INC

WARNER ARCHITECTURAL ASSOCIATES
109 ANDERSON STREET SE, SUITE 105
MARIETTA, GA 30060
PH: 678.290.9200
EMAIL: INFO@WARNERARCHASSOC.COM

WING-STOP
10125 ULMERTON RD.
LARGO, FL 33771
STORE # V050

DRAWN BY:	RDL
CHECKED BY:	WLW
DATE:	
PROJECT:	WS1813
REVISION:	
REVISION:	

INTERIOR EQUIPMENT ELEVATIONS

DRAWING NUMBER
EQ2