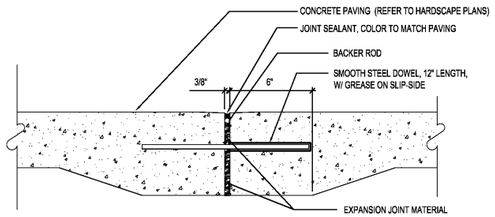

1 EXPANSION JOINT W/ SLIP DOWEL (EJ) (TYP.)
SECTION — SCALE: 3" = 1'-0"

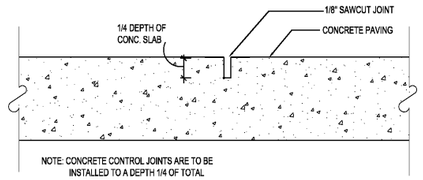

2 CONTROL JOINT (CJ) (TYP.)
SECTION — SCALE: 3" = 1'-0"

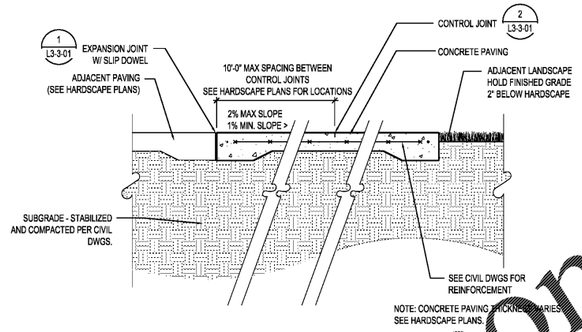

3 CONCRETE PAVING
SECTION — SCALE: 1" = 1'-0"

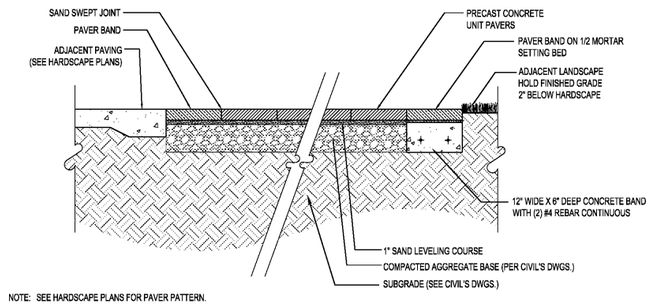

NOTE: SEE HARDSCAPE PLANS FOR PAVER PATTERN.

4 PRECAST CONCRETE UNIT PAVERS ON AGGREGATE
SECTION — SCALE: 1" = 1'-0"

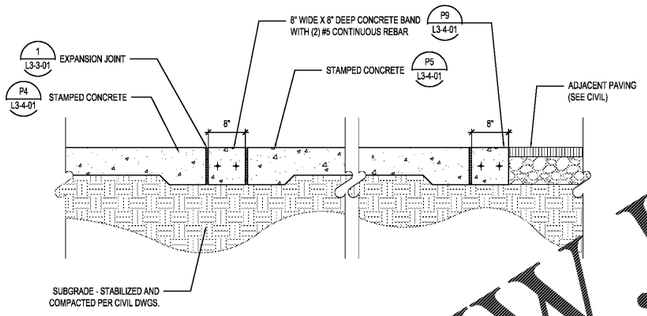

5 VEHICULAR RATED CONCRETE BAND
SECTION — SCALE: 1" = 1'-0"

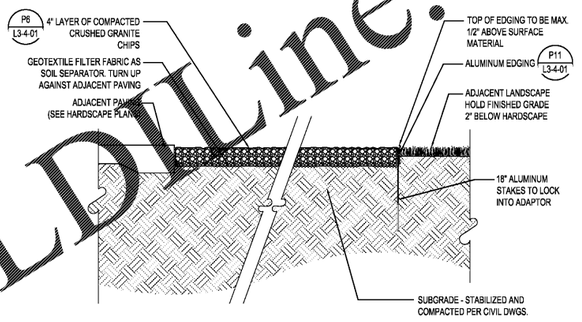

6 CRUSHED GRAVEL PAVING (TYP.)
SECTION — SCALE: 1" = 1'-0"

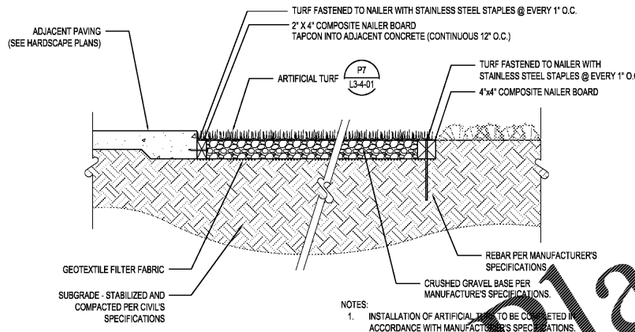

7 ARTIFICIAL TURF
SECTION — SCALE: 1" = 1'-0"

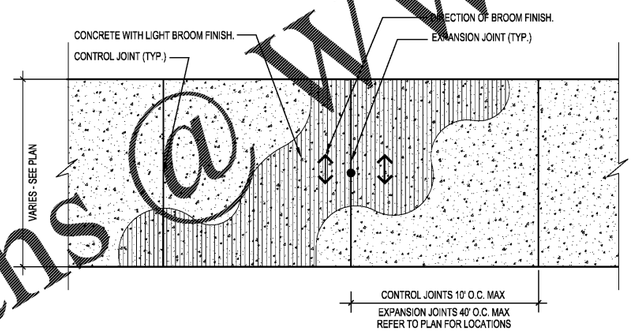

8 WALKWAY W/ BROOM FINISH (TYP.)
PLAN — SCALE: 3/8"=1'-0"

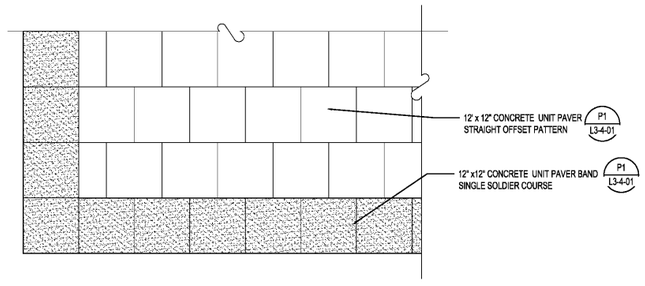

9 P1 - CONCRETE PAVER PATTERN
SECTION — SCALE: 1" = 1'-0"

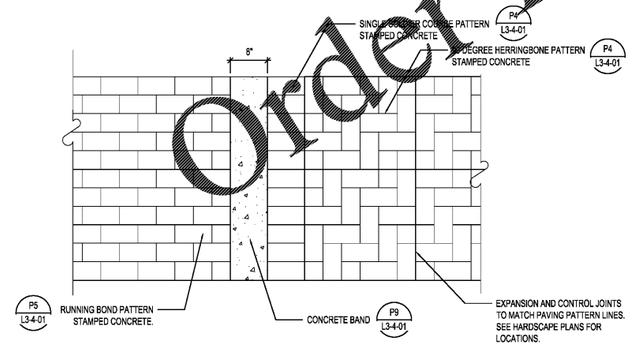

10 P4 & P5 - STAMPED CONCRETE PATTERN
SECTION — SCALE: 1" = 1'-0"

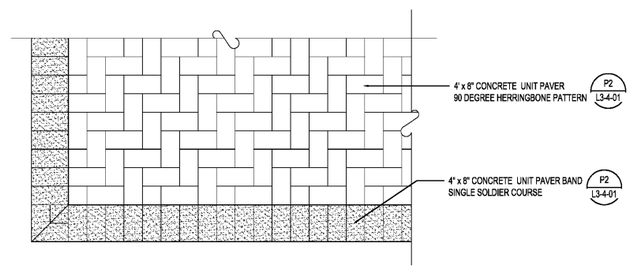

11 P2 - CONCRETE PAVER PATTERN
SECTION — SCALE: 1" = 1'-0"

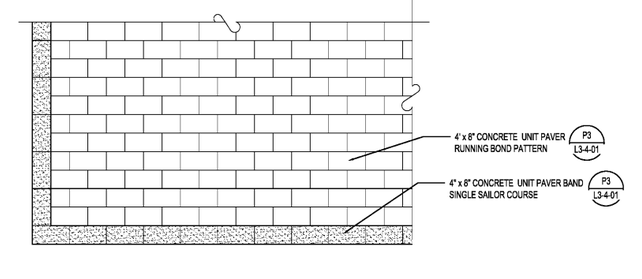

12 P3 - CONCRETE PAVER PATTERN
SECTION — SCALE: 1" = 1'-0"

Order Plans @ WWW.LDILine.com

Project Name

ROCKLEDGE FLATS

Client

OHM ADVISORS

edsa
PLANNING
LANDSCAPE ARCHITECTURE
URBAN DESIGN
800 N. ORANGE AVENUE, SUITE 300
ORLANDO, FLORIDA 32801 USA
TEL: 407.426.3330 | EDSAusa.com

Consultants

OHM ADVISORS
DESIGN ARCHITECT
209 10TH AVENUE SOUTH, SUITE 116
NASHVILLE, TN 37203

CUHACI & PETERSON
ARCHITECT IN RECORD
1925 PROSPECT AVENUE
ORLANDO, FL 32814

BRAND INTERIOR DESIGN
INTERIOR DESIGNER
NASHVILLE, TN 34747

BERRY ENGINEERS LLC
CIVIL ENGINEER
3555 KEITH STREET NW, SUITE 109
CLEVELAND, TN 37312

EMC STRUCTURAL ENGINEERS
STRUCTURAL ENGINEER
4525 TROUSDALE DRIVE
NASHVILLE, TN 37204-4513

QDG ENGINEERING
MEP AND FIRE PROTECTION
6901 LENOX VILLAGE DRIVE, SUITE 108
NASHVILLE, TN 37211

PREVOST STAMPER IRRIGATION
IRRIGATION CONSULTANT
414 ARBOR CIRCLE
CELEBRATION, FL 34747

Key Plan

Rev	Date	Issued for

Date	NOVEMBER 15, 2019
Designed By	JYP
Drawn By	JYP
Approved / Checked By	EML
Project Number	219086

Seal

Project Phase

GMP PRICING SET

Sheet Title

HARDSCAPE DETAILS

Sheet Number

L3-3-01

Drawing name: G:\Projects\EL\219086 Rockledge Flatsl\EDSA\docs\05-CAD\L3-03 I HARDSCAPE DETAILS.dwg L3-3-01 Nov 15, 2019 3:06pm by jpark
Xref ..\05-sheets\TB_files\EDSA_Arch F_30x42.dwg