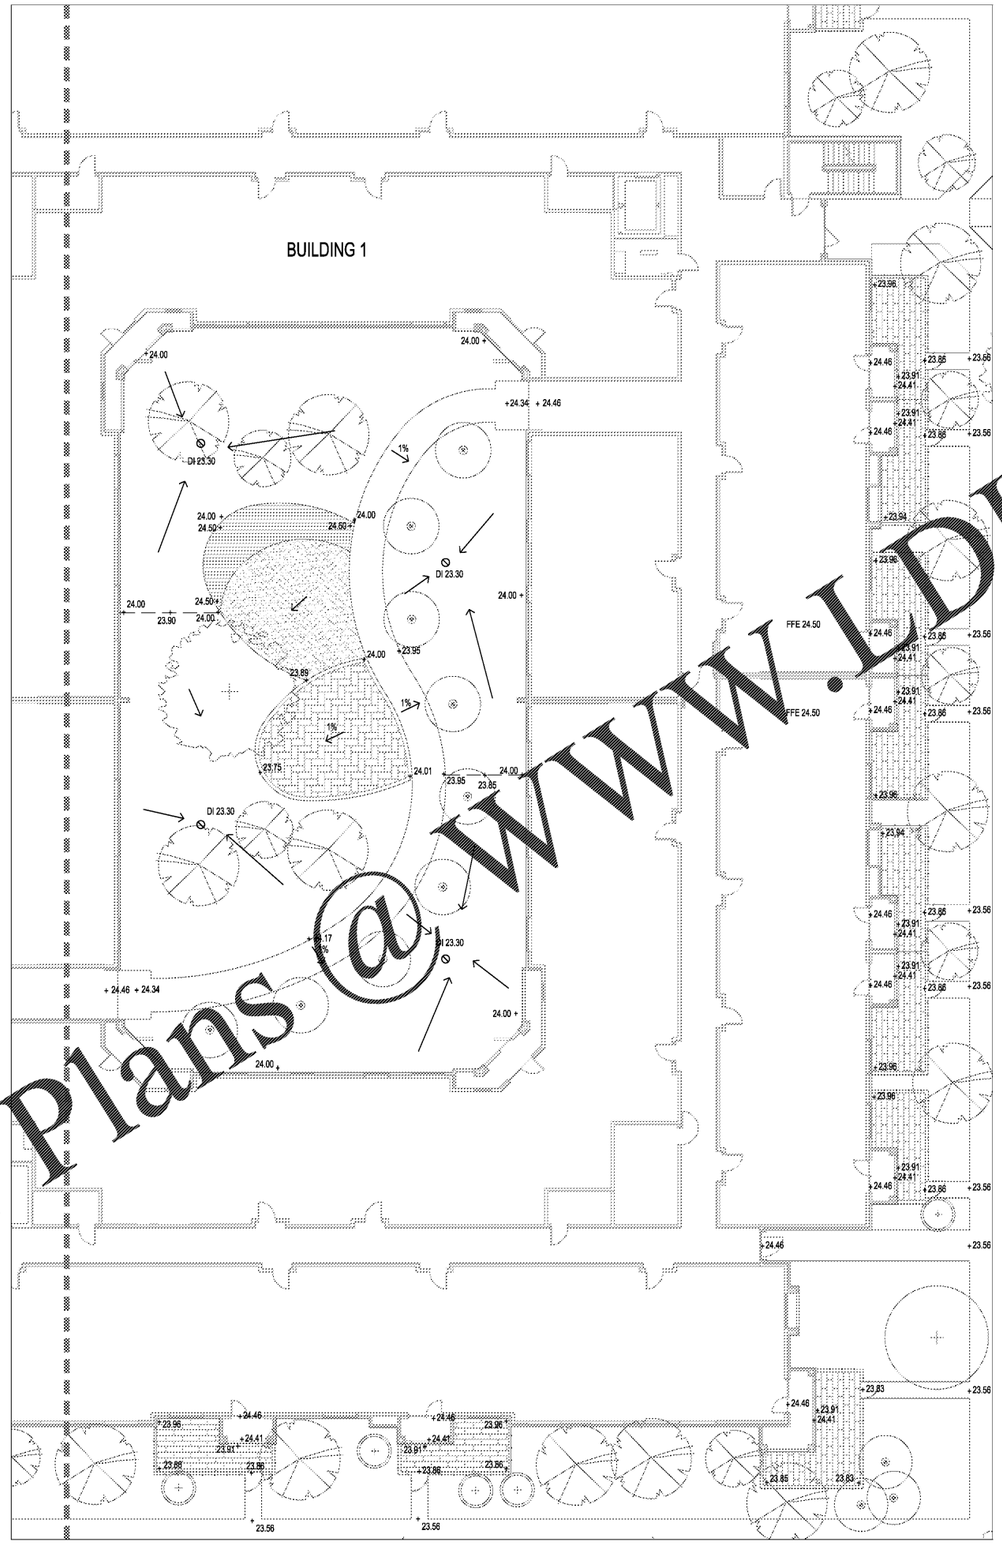

Order Plans @ WWW.LDILine.com

Scale: 1" = 10'-0"
0 10' 20'

NORTH

Project Name

ROCKLEDGE FLATS

Client

OHM ADVISORS

edsa
PLANNING
LANDSCAPE ARCHITECTURE
URBAN DESIGN
800 N. ORANGE AVENUE, SUITE 300
ORLANDO, FLORIDA 32801 USA
TEL. 407.426.3330 | EDSAUSA.COM

Consultants

OHM ADVISORS
DESIGN ARCHITECT
209 10TH AVENUE SOUTH, SUITE 116
NASHVILLE, TN 37203

CUHACI & PETERSON
ARCHITECT IN RECORD
1925 PROSPECT AVENUE
ORLANDO, FL 32814

BRAND INTERIOR DESIGN
INTERIOR DESIGNER
NASHVILLE, TN 34747

BERRY ENGINEERS LLC
CIVIL ENGINEER
3555 KEITH STREET NW, SUITE 109
CLEVELAND, TN 37312

EMC STRUCTURAL ENGINEERS
STRUCTURAL ENGINEER
4525 TROUSDALE DRIVE
NASHVILLE, TN 37204-4513

QDG ENGINEERING
MEP AND FIRE PROTECTION
6901 LENOX VILLAGE DRIVE, SUITE 108
NASHVILLE, TN 37211

PREVOST STAMPER IRRIGATION
IRRIGATION CONSULTANT
414 ARBOR CIRCLE
CELEBRATION, FL 34747

Key Plan

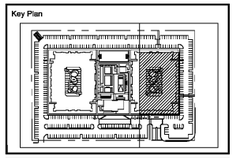

Rev	Date	Issued for

Date	NOVEMBER 15, 2019
Designed By	JYP
Drawn By	JYP
Approved / Checked By	EML
Project Number	219086

Seal

Project Phase
GMP PRICING SET

Sheet Title
GRADING ENLARGEMENT PLAN

Sheet Number
L4-1-02

Drawing name: G:\Projects\EL219086 Rockledge Flats\EDSA\dcs05-CAD\L4-1-01 GRADING PLANS.dwg L4-1-02 Nov 15, 2019 3:07pm by jpark

Xref ..\05-sheets\TB_files\EDSA_Arch F_30x42.dwg