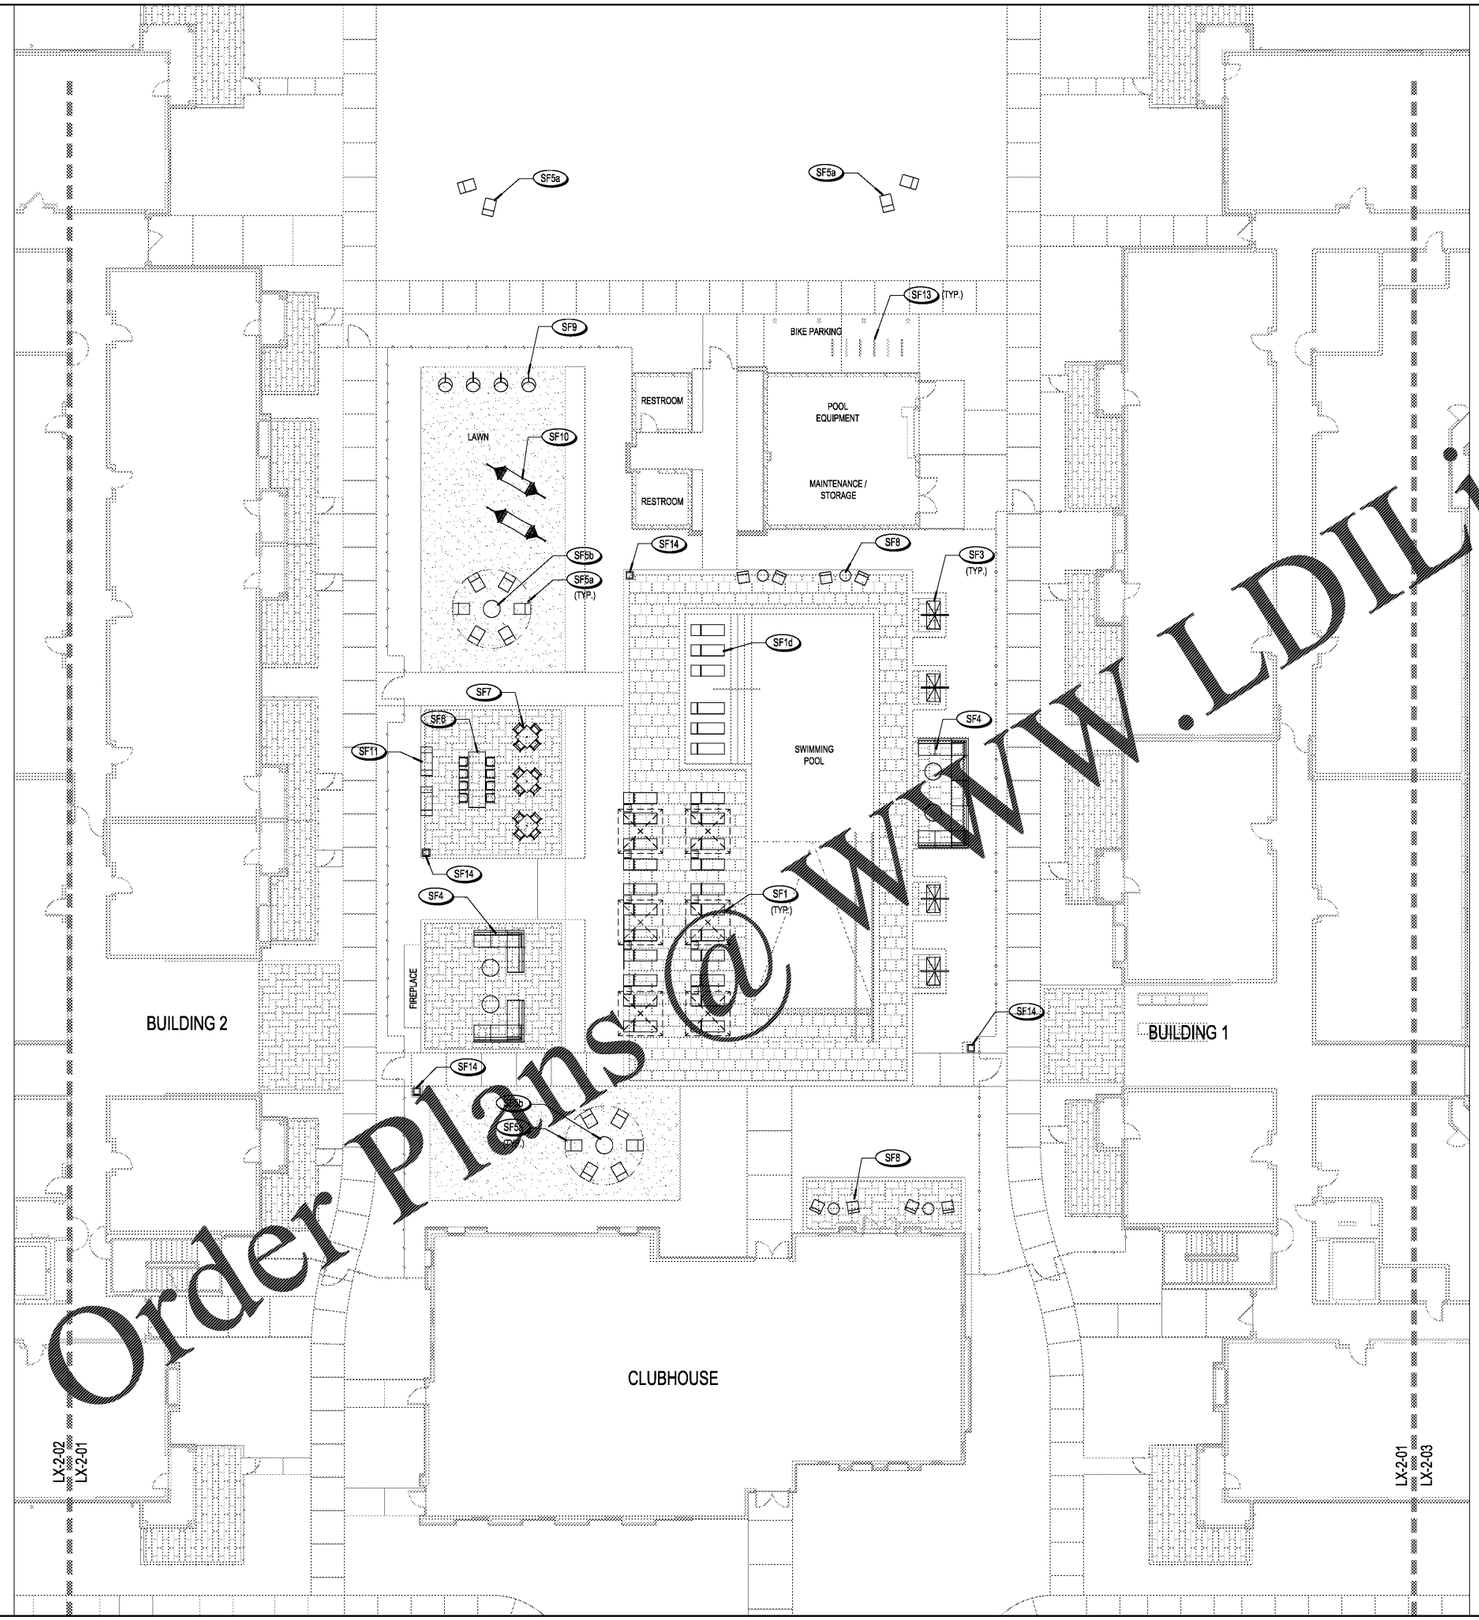

Order Plans @ WWW.LDILine.com

LEGEND

SEE FINISH SCHEDULE L3-4-01

SITE FURNISHING

SF1a	CHAISE CHAIR
SF1b	POOL TABLE
SF1c	UMBRELLA
SF1d	CHAISE CHAIR @ SUN SHELF
SF2	DAYBED
SF3	SWING CHAIR
SF4a	SECTIONAL SOFA
SF4c	COFFEE TABLE
SF5a	CHAIR
SF5b	COFFEE TABLE
SF6a	COMMUNITY TABLE
SF6b	CHAIR (2)
SF7	TABLE
SF8	CHAIR (4)
SF8a	UMBRELLA
SF8b	SINGLE LOUNGE CHAIR
SF8c	COFFEE TABLE
SF9	FREE STANDING HANGING BASKET
SF10	FREE STANDING HAMMOCK
SF11	BBQ GRILLS
SF12	BACKLESS BENCH
SF13	BIKE RACK
SF14	TRASH RECEPTACLE
SF15	FIRE PIT
SF16	PET WASTE STATION
SF17	PET DRINKING FOUNTAIN W/ HOSE BIB
SF18	PET BATHING TUB

Scale: 1" = 10'-0"

0 10' 20'

NORTH

Project Name

ROCKLEDGE FLATS

Client

OHM ADVISORS

edsa
PLANNING
LANDSCAPE ARCHITECTURE
URBAN DESIGN
800 N. ORANGE AVENUE, SUITE 300
ORLANDO, FLORIDA 32801 USA
TEL. 407.426.3330 | LC0000001

Consultants

OHM ADVISORS
DESIGN ARCHITECT
209 10TH AVENUE SOUTH, SUITE 116
NASHVILLE, TN 37203

CUHACI & PETERSON
ARCHITECT IN RECORD
1925 PROSPECT AVENUE
ORLANDO, FL 32814

BRAND INTERIOR DESIGN
INTERIOR DESIGNER
NASHVILLE, TN 34747

BERRY ENGINEERS LLC
CIVIL ENGINEER
3555 KEITH STREET NW, SUITE 109
CLEVELAND, TN 37312

EMC STRUCTURAL ENGINEERS
STRUCTURAL ENGINEER
4525 TROUSDALE DRIVE
NASHVILLE, TN 37204-4513

QDG ENGINEERING
MEP AND FIRE PROTECTION
6901 LENOX VILLAGE DRIVE, SUITE 108
NASHVILLE, TN 37211

PREVOST STAMPER IRRIGATION
IRRIGATION CONSULTANT
414 ARBOR CIRCLE
CELEBRATION, FL 34747

Key Plan

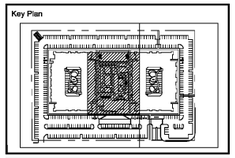

Rev	Date	Issued for

Date	NOVEMBER 15, 2019
Designed By	JYP
Drawn By	JYP
Approved / Checked By	EML
Project Number	219086

Seal

Project Phase

GMP PRICING SET

Sheet Title

SITE FURNISHING ENLARGEMENT PLAN

Sheet Number

L9-2-01

Drawing name: G:\Projects\EL\219086 Rockledge Flats\EDSA\sock05-CAD\L15.01 SITE FURNISHING ENLARGEMENT PLAN.dwg L9-2-01 Nov 15, 2019 3:09pm by jpark

Xref ..\05-sheets\TB_files\EDSA_Arch F_30x42.dwg