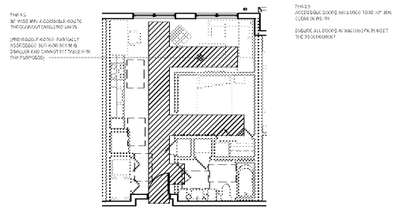

1 UNIT PLAN - S1 STUDIO FHA DIAGRAM
1/8" = 1'-0"

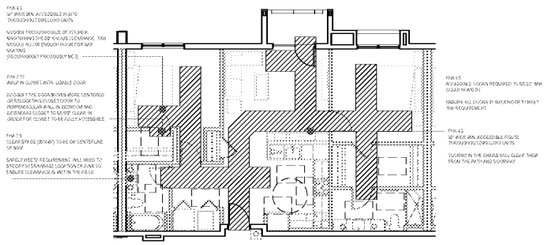

5 UNIT PLAN - B3 2-BEDROOM FHA DIAGRAM
1/8" = 1'-0"

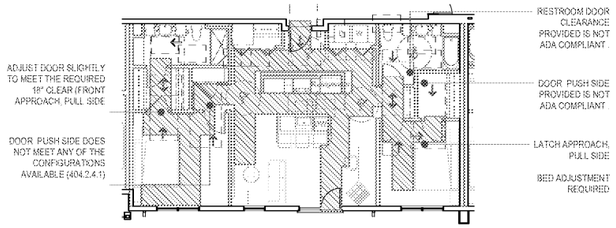

9 ADA UNIT PLAN - B4-A 2-BEDROOM ADA DIAGRAM
1/8" = 1'-0"

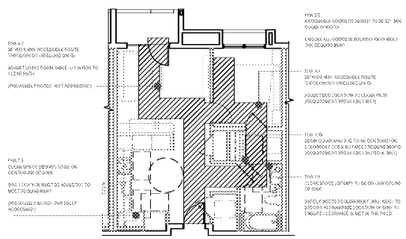

2 UNIT PLAN - A1 1-BEDROOM FHA DIAGRAM
1/8" = 1'-0"

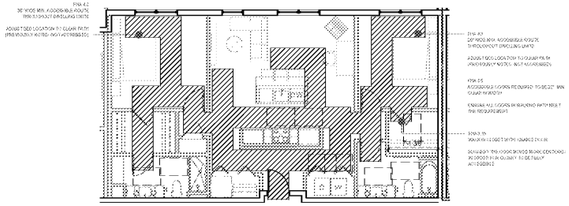

6 UNIT PLAN - B4 2-BEDROOM FHA DIAGRAM
1/8" = 1'-0"

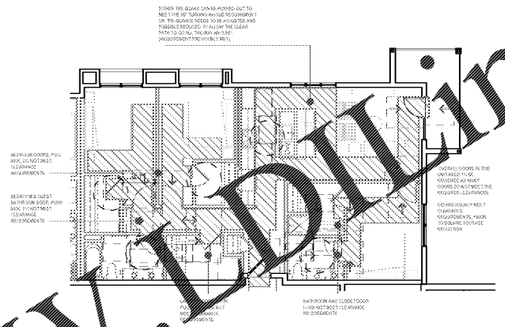

10 UNIT PLAN - C1 3-BEDROOM ADA DIAGRAM
1/8" = 1'-0"

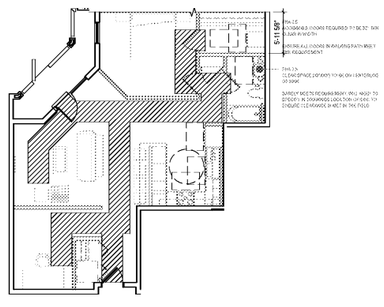

3 UNIT PLAN - A2 1-BEDROOM FHA DIAGRAM
1/8" = 1'-0"

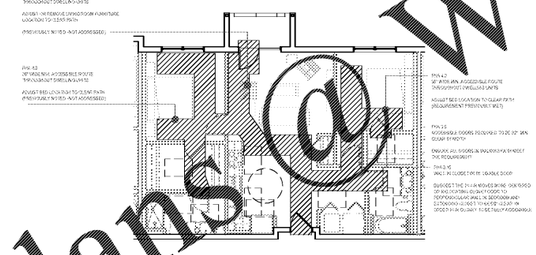

7 UNIT PLAN - B1 2-BEDROOM FHA DIAGRAM
1/8" = 1'-0"

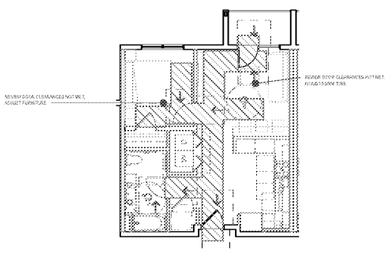

11 ADA UNIT PLAN - A1-A 1-BEDROOM ADA DIAGRAM
1/8" = 1'-0"

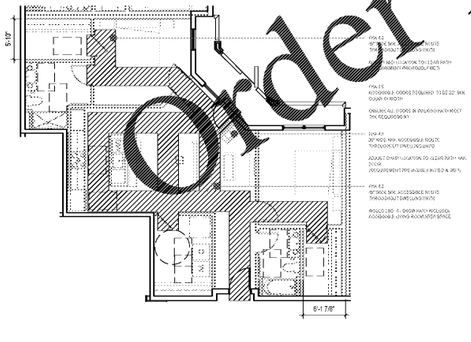

4 UNIT PLAN - B2 2-BEDROOM FHA DIAGRAM
1/8" = 1'-0"

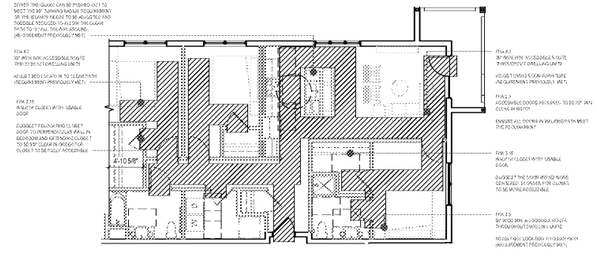

8 ADA UNIT PLAN - C1-A 3-BEDROOM FHA DIAGRAM
1/8" = 1'-0"

Order Plans @ www.LDLine.com

1925 Prospect Ave.
Orlando, FL 32814
P (407) 661-9100
F (407) 661-9101
www.c-p.com

Colaci & Peterson
Architects Engineers Planners

OHM
ENGINEERS ARCHITECTS PLANNERS
208 16th Avenue South Suite 110
Nashville, TN 37203
PH: 615.345.5291 F: 615.345.5005
www.ohm-eap.com

SITE KEY:

CLIENT NAME
HUTTON DEVELOPMENT
736 Cherry Street
Chattanooga, TN 37402

PROJECT NAME
ROCKLEDGE FLATS - BUILDING A
220 Barton Boulevard
Rockledge, FL 32955

SHEET TITLE
UNIT FHA & ADA REVIEW

Revision Schedule		
No.	Description	Date

PROJECT NO. 2190472
DATE 11/15/2019
DRAWN Author
CHECKED Checker

GMP PRICING SET 15 NOVEMBER 2019

G-033

Copyright © All rights, plans, specifications, computer files, field data, notes and other documents and instruments prepared by Colaci & Peterson, LLC & P.A. as an instrument of service are the property of C & P. C & P shall retain all common law, statutory and other reserved rights, including the copyright thereto. Any use or reproduction of this document without written permission from C & P is prohibited.