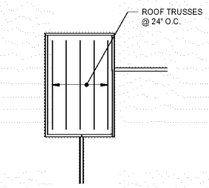

HIGH ROOF #1
SCALE: 1/8" = 1'-0"

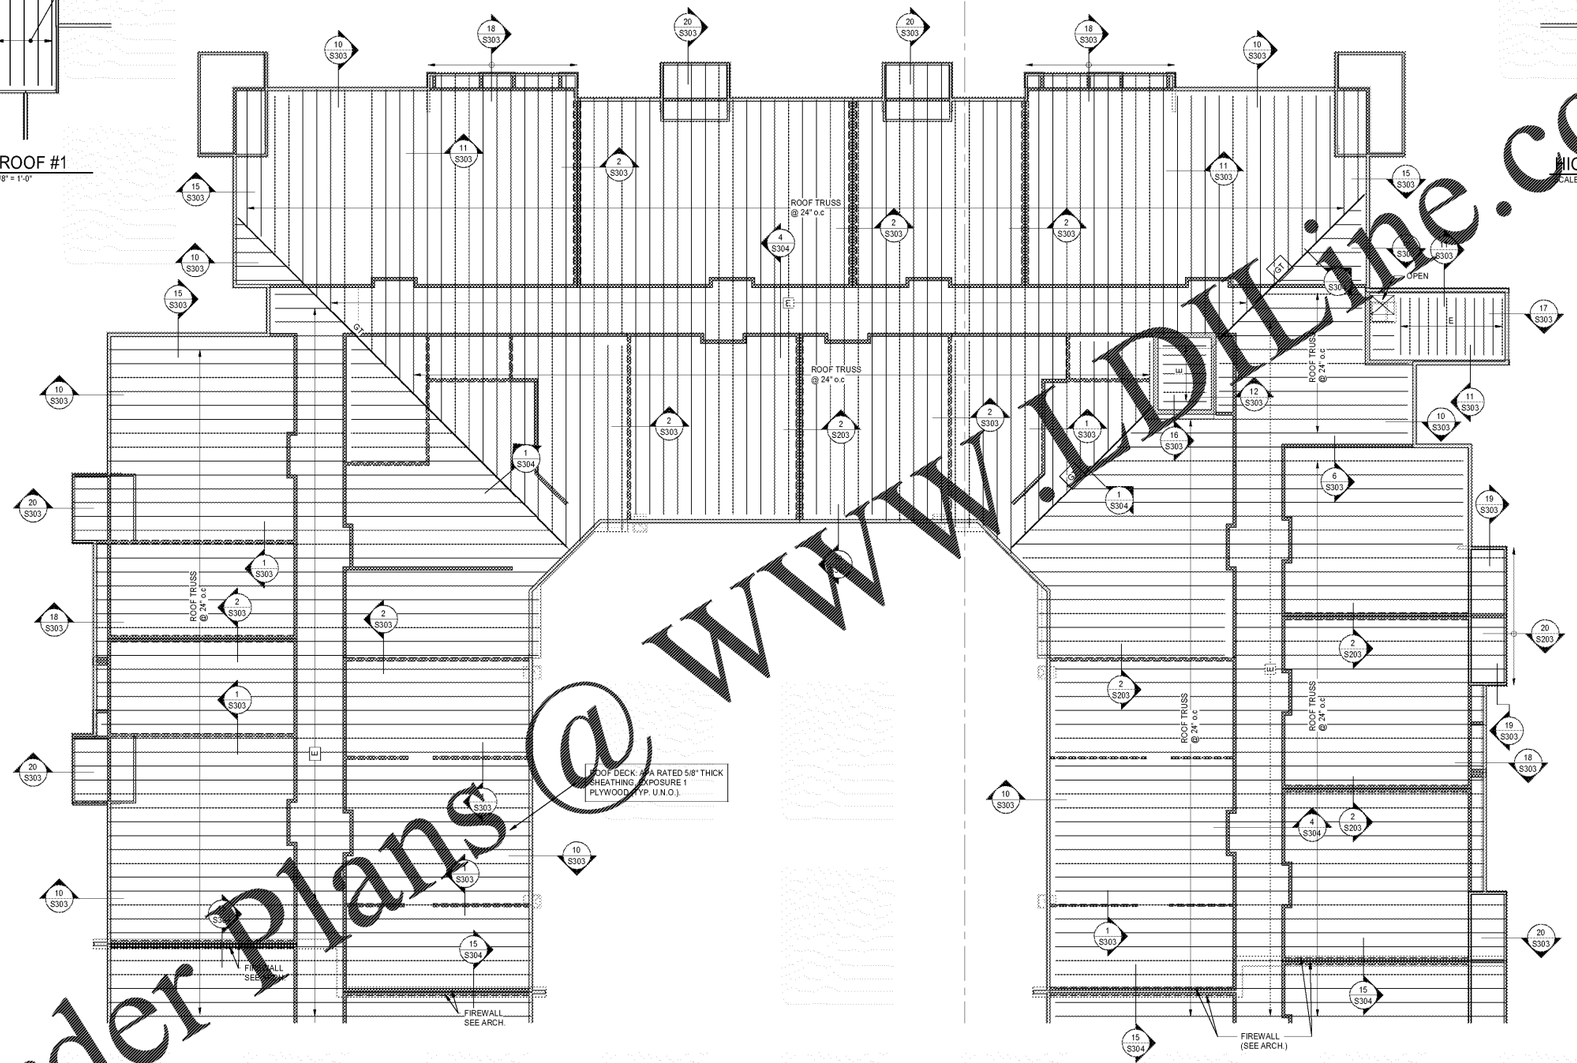

HIGH ROOF #2
SCALE: 1/8" = 1'-0"

1 ROOF FRAMING PLAN - PART A
SCALE: 1/8" = 1'-0"

NOTES:
1) REFER TO THE T.P.I. "HIB-91 SUMMARY SHEET COMMENTARY AND RECOMMENDATIONS FOR HANDLING, INSTALLING, & BRACING METAL PLATE CONNECTED WOOD TRUSSES," INCLUDED IN THE DELIVERY PACKAGE.
2) ALL BLOCKING AND BRACING TO BE JOB CUT AND FRAMED.
3) ROOF SHEATHING REQUIRES 1 SIMPSON P.S.C. SHEATHING CLIP BETWEEN TRUSSES AT ALL UNSUPPORTED EDGES. SEE 1/S302 FOR ATTACHMENT.
4) ROOF TRUSSES TO BE DESIGNED PER NOTES ON SHT. S001.
5) SEE 4/S302 FOR WOOD HEADERS.
6) SEE 5/S302 FOR TOP PLATE DETAIL.
7) TRUSS BEARING ELEVATION =

BEAM SCHEDULE	
MARK #	MEMBER
B1	(2) -1-3/4"x24" LVL
B2	(3) -1-3/4"x24" LVL
B3	TRUSS GIRDER
B4	
B5	(2) -2"x12" PT
B6	(3) -2"x12" PT
B7	(2) -2"x10" PT
B8	(3) -2"x10" PT
B9	(2) -2"x6" PT

WOOD FRAMING SCHEDULE		
MARK #	MEMBER	SPACING
A	24" FLOOR TRUSS	24" O.C.
B	24" FLOOR TRUSS	16" O.C.
C	2x10 (PRESSURE TREATED)	16" O.C.
D	2x6 (PRESSURE TREATED)	16" O.C.
E	2x8	24" O.C.

Order Plans @ www.IDLine.com

1925 Prospect Ave.
Orlando, FL 32814
P (407) 661-9100
F (407) 661-9101
www.cfp.com

Colucci & Peterson
Architects Engineers Planners

OHM
ARCHITECTS ENGINEERS PLANNERS
208 16th Avenue South Suite 110
Nashville, TN 37203
PH: 615.345.5250 | F: 615.345.5035
OHMADVISORS.COM

SITE KEY:

CLIENT NAME: HUTTON DEVELOPMENT

PROJECT NAME: ROCKLEDGE FLATS - BUILDING "A"
220 Barton Boulevard
Rockledge, FL 32955

SHEET TITLE: ROOF FRAMING PLAN - PART A

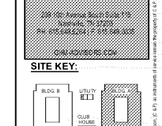

Revision Schedule		
No.	Description	Date

PROJECT NO.	0545.19.0010		
DATE	2019/09		
DRAWN		CHECKED	

GMP PRICING SET 15 NOVEMBER 2019

S151A

EMS
ENGINEERING SERVICES P.C.
4325 Woodland Park Blvd.
Arlington, Texas 76013
(817) 261-8144
www.emsengineering.com

19181-RC19