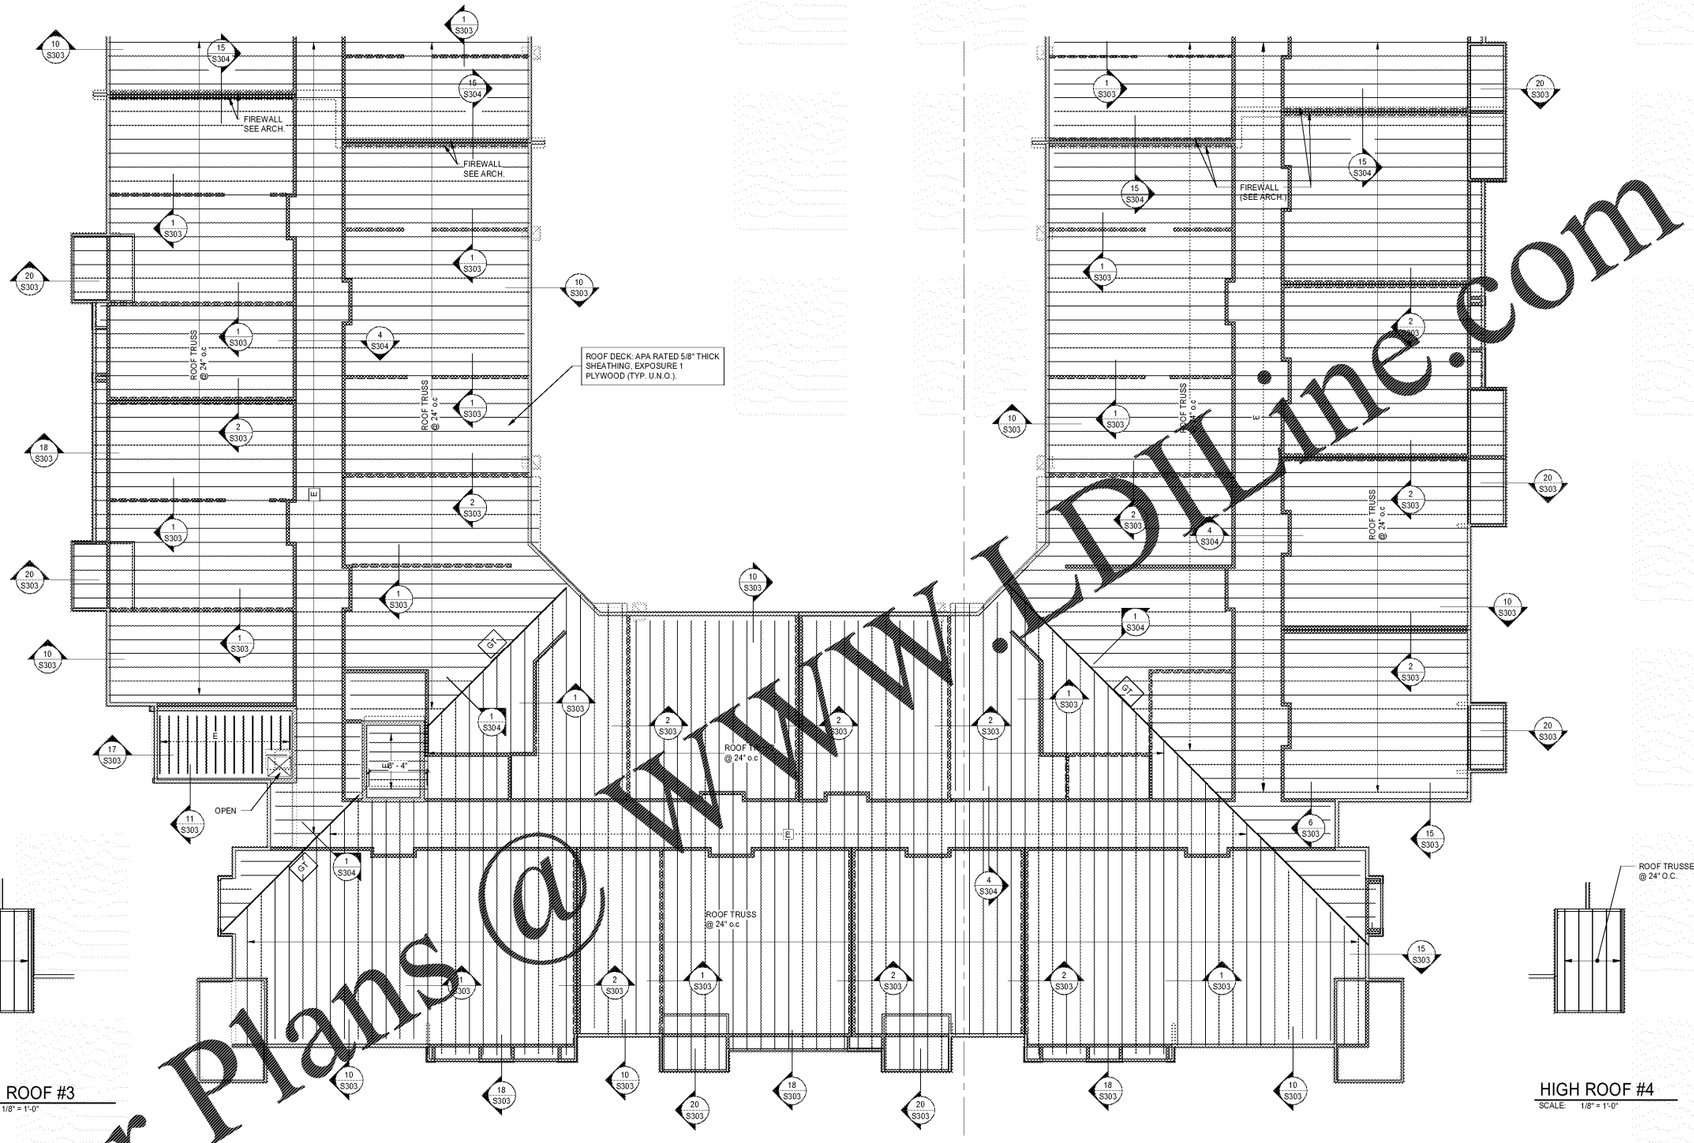

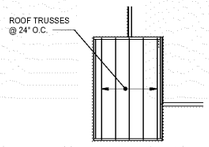

HIGH ROOF #3
SCALE: 1/8" = 1'-0"

HIGH ROOF #4
SCALE: 1/8" = 1'-0"

1 ROOF FRAMING PLAN - PART B
SCALE: 1/8" = 1'-0"

NOTES:
1) REFER TO THE T.P.I. "HIB-91 SUMMARY SHEET COMMENTARY AND RECOMMENDATIONS FOR HANDLING, INSTALLING, & BRACING M/TAL PLATE CONNECTED WOOD TRUSSES." INCLUDED IN THE DELIVERY PACKAGE.
2) ALL BLOCKING AND BRACING TO BE JOB CUT AND FRAMED.
3) ROOF SHEATHING REQUIRES 1 SIMPSON P.S.C. SHEATHING CLIP BETWEEN TRUSSES AT ALL UNSUPPORTED EDGES. SEE 1/S302 FOR ATTACHMENT.
4) ROOF TRUSSES TO BE DESIGNED PER NOTES ON SHT. S001.
5) SEE 4/S302 FOR WOOD HEADERS.
6) SEE 5/S302 FOR TOP PLATE DETAIL.
7) TRUSS BEARING ELEVATION =

BEAM SCHEDULE	
MARK #	MEMBER
B1	(2) -1-3/4"x24" LVL
B2	(3) -1-3/4"x24" LVL
B3	TRUSS GIRDER
B4	
B5	(2) -2"x12" PT
B6	(3) -2"x12" PT
B7	(2) -2"x10" PT
B8	(3) -2"x10" PT
B9	(2) -2"x6" PT

Order Plans @ WWW.LDLine.com

Calvaci & Peterson
Architects Engineers Planners
1925 Prospect Ave.
Orlando, FL 32814
P (407) 661-9100
F (407) 661-9101
www.cp-pa.com

OHM
ARCHITECTS ENGINEERS PLANNERS
228 16th Avenue South Suite 110
Nashville, TN 37203
PH: 615.846.5250 | F: 615.846.5005
OHMADVISORS.COM

EMS
ENGINEERING MANAGEMENT SERVICES, P.A.
2424 S. Orange Ave.
Orlando, Florida 32806
(407) 896-2297
FAX (407) 896-2297
www.emsfla.com

SITE KEY:

CLIENT NAME: HUTTON DEVELOPMENT

PROJECT NAME: ROCKLEDGE FLATS - BUILDING "A"
220 Barton Boulevard
Rockledge, FL 32955

SHEET TITLE: ROOF FRAMING PLAN - PART B

MARK W. SAUL
STATE OF FLORIDA
PROFESSIONAL ENGINEER
No. 0072015
11-15-2019

Revision Schedule		
No.	Description	Date

PROJECT NO. 1540.19.010
DATE 2019/09
DRAWN
CHECKED Owner

SUBMITTAL GMP PRICING SET 15 NOVEMBER 2019

S151B

19181-RC19