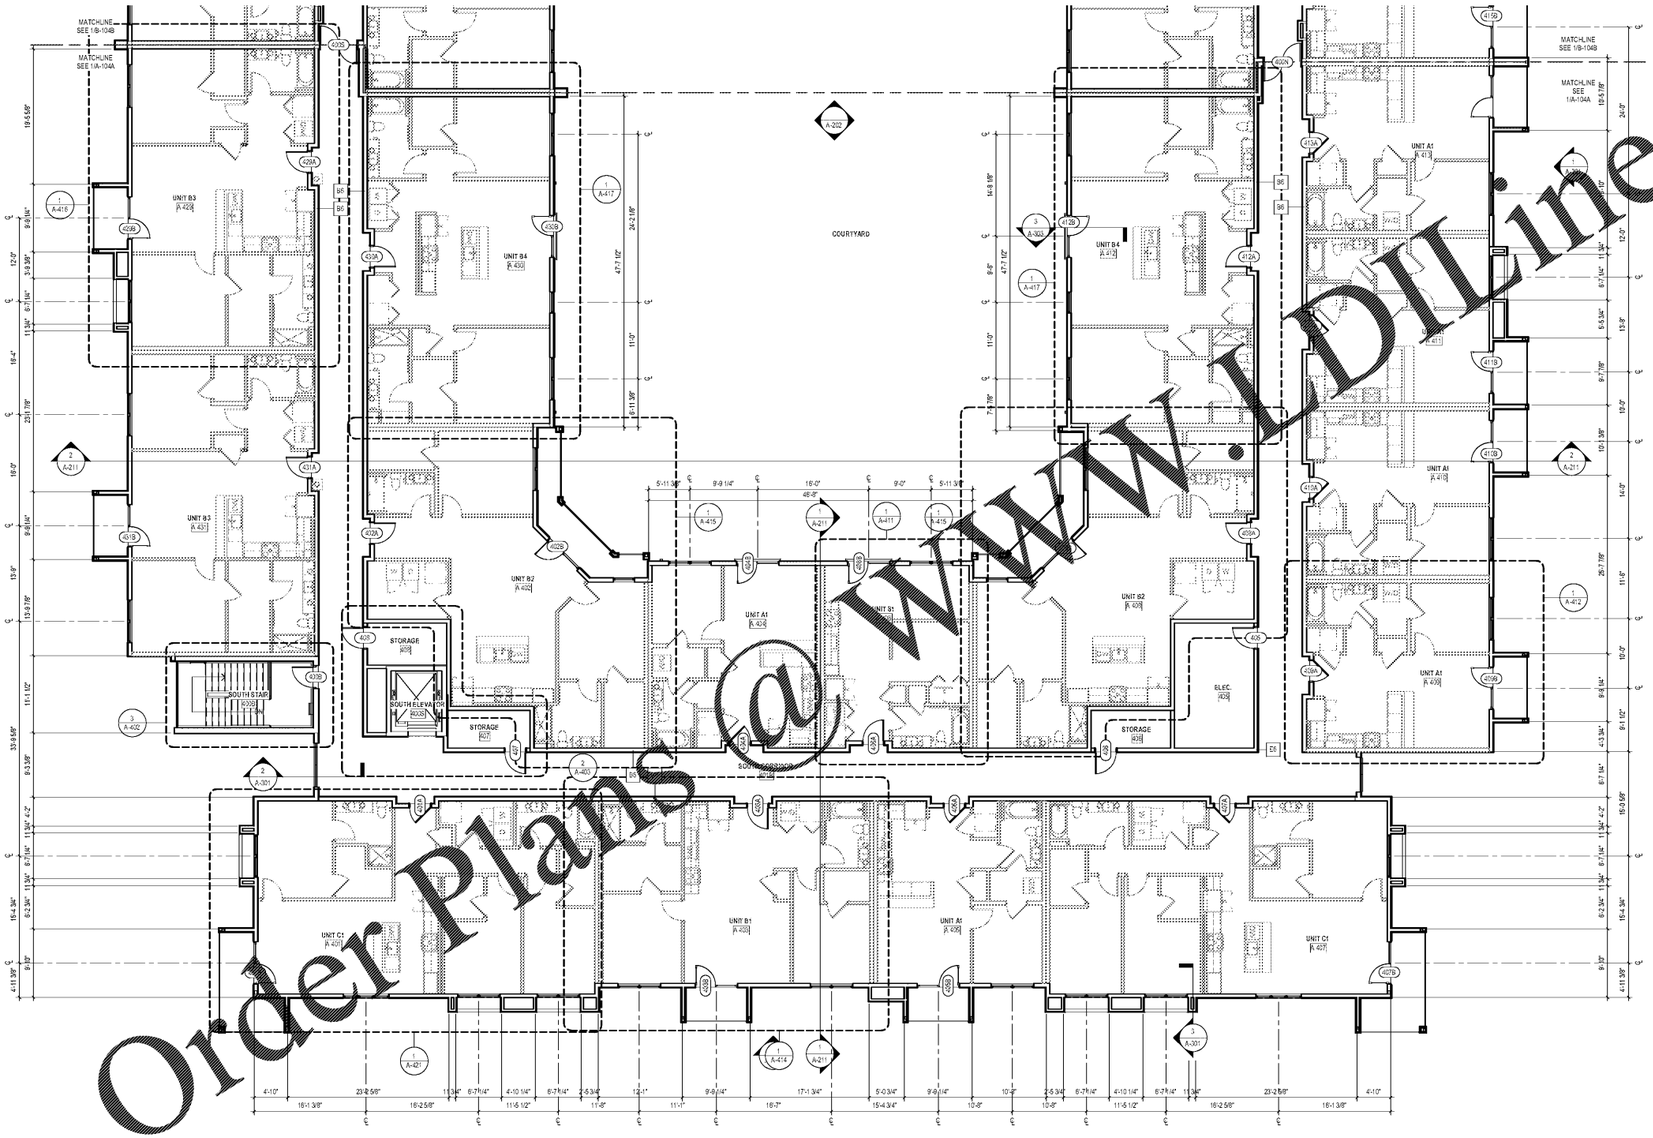

1 FOURTH FLOOR PLAN - AREA A
1/8" = 1'-0"

Order Plans @ WWW.DLine.com

KEY PLAN:

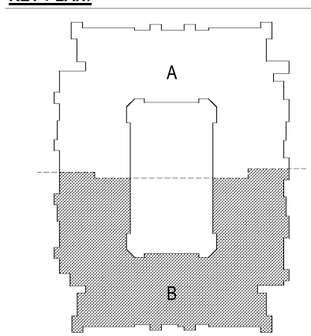

Cuhaci & Peterson
Architects Engineers Planners
1925 Prospect Ave.
Orlando, FL 32814
P (407) 661-9100
F (407) 661-9101
www.c-p.com

OHM
ARCHITECTS ENGINEERS PLANNERS
208 16th Avenue South Suite 110
Nashville, TN 37203
PH: 615.345.5250 | F: 615.345.5005
www.OHMpl.com

SITE KEY:

CLIENT NAME: HUTTON DEVELOPMENT
736 Cherry Street
Chattanooga, TN 37402

PROJECT NAME: ROCKLEDGE FLATS - BUILDING A
220 Barton Boulevard
Rockledge, FL 32955

SHEET TITLE: FLOOR 4 PLAN - AREA A

Revision Schedule		
No.	Description	Date

PROJECT NO. 2190472
DATE 11/15/2019
DRAWN Author
CHECKED Checker

A-104A

GMP PRICING SET 15 NOVEMBER 2019

Copyright © Cuhaci & Peterson Architects Engineers Planners
All rights reserved. The ideas, concepts, designs, sketches, drawings, specifications, computer files, field data, notes and other documents and information prepared by Cuhaci & Peterson, P.C. (C & P) and all portions of same are the property of C & P. C & P shall retain all common law, statutory and other reserved rights, including the copyright thereto. Any use or reproduction of this document without written permission from C & P is strictly prohibited.