## FINISH SYMBOLS

ROOM FINISH TAGS
ROOM NAME AND NUMBER PLUS GENERAL ROOM FINISH INFORMATION.

FINISH TAGS SHALL APPLY TO ALL LIKE MATERIALS WITHIN A ROOM (UNO).




## CEILING SYMBOL LEGEND




## UNIT A2 DOOR SCHEDULE

**SCHEDULE KEY:**
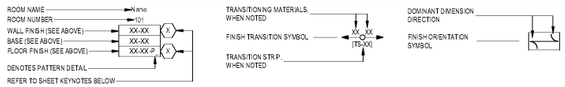
| TYPE: | DOOR TYPE: | DOOR MATERIAL: | FRAME TYPE: | FRAME MATERIAL: | DOOR / FRAME FINISH: | DETAIL: | FIRE RATING: | HARDWARE SET: |
|---|---|---|---|---|---|---|---|---|
| AS SPECIFIED ON FLOOR PLANS | REFER TO LEGENDS ON A-601 | WD WOOD | PH PRE-HUNG | WD WOOD | PF PRE-FINISHED<br>PTD PAINTED | REFER TO DETAILS AS INDICATED | IN MINUTES | REFER TO PROJECT MANUAL DIVISION 08 FOR HARDWARE SCHEDULE |

**SCHEDULE NOTES:**
1. REFER TO A-102's & A-601 FOR UNIT ENTRY DOOR INFORMATION
2. ALL DOOR OPENINGS TO BE 4" FROM F.O. WALL UNLESS OTHERWISE NOTED
3.
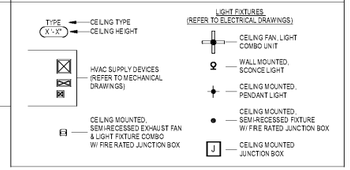
| TYPE | SIZE | | | PAIR | DOOR | | | FRAME | | | DETAIL | | | FIRE RATING | | HDW | NOTES |
|---|---|---|---|---|---|---|---|---|---|---|---|---|---|---|---|---|---|
| | WIDTH | HGT. | THICK. | | TYPE | MAT'L | FINISH | TYPE | MAT'L | FINISH | HEAD | JAMB | THRS. | WALL | LBL. | | |
| A3 | 2'-10" | 7'-0" | 1 3/4" | | P2 | WD | PTD | PH | WD | PTD | X/A-601 | X/A-601 | X/A-601 | - | - | - | |
| A4 | 2'-10" | 7'-0" | 1 3/4" | | P2 | WD | PTD | PH | WD | PTD | X/A-601 | X/A-601 | X/A-601 | - | - | - | |
| A5 | 2'-10" | 7'-0" | 1 3/4" | | P2 | WD | PTD | PH | WD | PTD | X/A-601 | X/A-601 | X/A-601 | - | - | - | |
| A9 | 5'-0" | 7'-0" | 1 3/4" | • | P2 | WD | PTD | PH | WD | PTD | X/A-601 | X/A-601 | X/A-601 | - | - | - | |




9 A2- BATHROOM ELEVATION - WEST
3/8" = 1'-0"




8 A2- BATHROOM ELEVATION - SOUTH
3/8" = 1'-0"

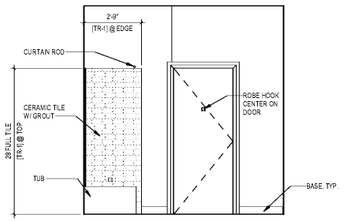


7 A2- BATHROOM ELEVATION - EAST
3/8" = 1'-0"

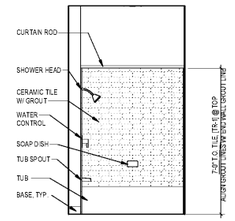


6 A2- BATHROOM ELEVATION - NORTH
3/8" = 1'-0"

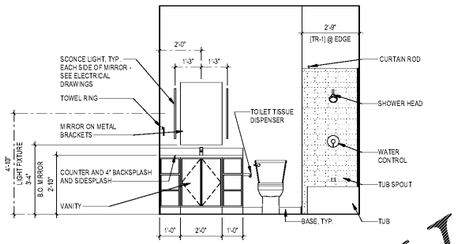


5 A2- KITCHEN ELEVATION - WEST
3/8" = 1'-0"

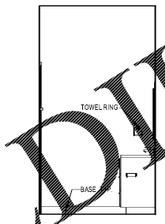


4 A2- KITCHEN ELEVATION - SOUTH
3/8" = 1'-0"

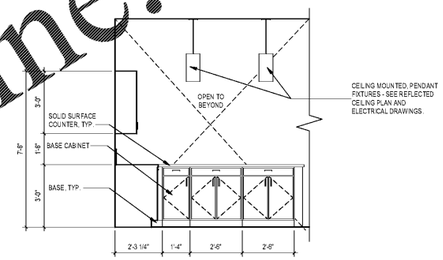


3 A2- KITCHEN ELEVATION - EAST
3/8" = 1'-0"

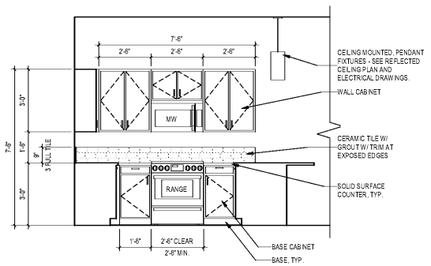


2 UNIT CEILING PLAN - A2 1-BEDROOM
1/4" = 1'-0"

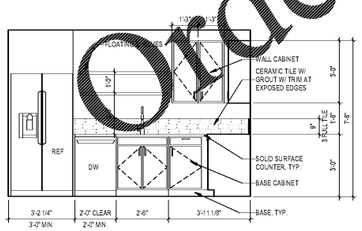


1 UNIT PLAN - A2 1-BEDROOM
1/4" = 1'-0"

Order Plans @ www.LDMLine.com

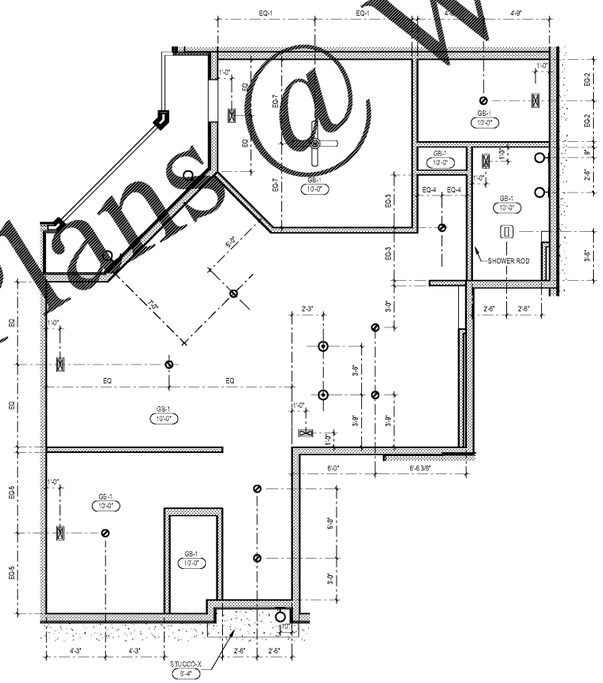1925 Prospect Ave.
Orlando, FL 32814
P (407) 661-9100
F (407) 661-9101
www.c-p.com

Colaci & Peterson
Architects Engineers Planners

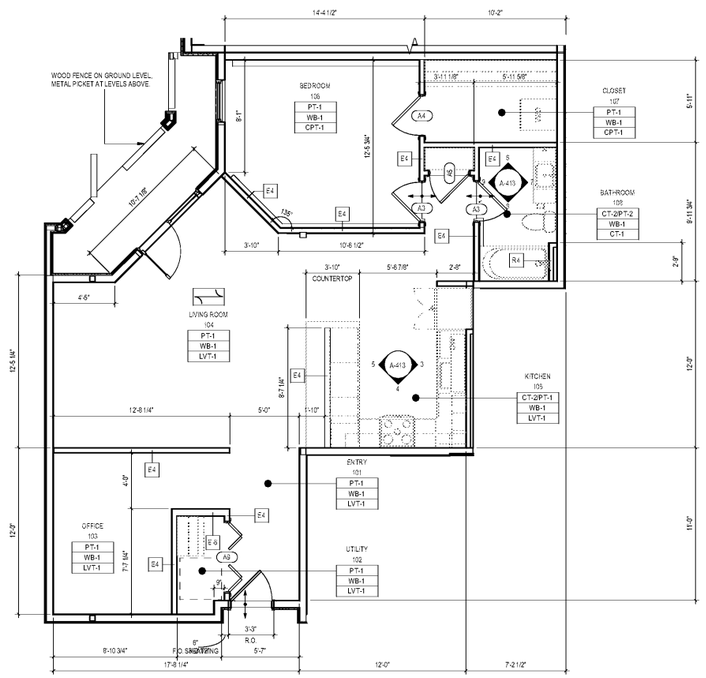OHM
ENGINEERS ARCHITECTS PLANNERS
208 16th Avenue South Suite 110
Nashville, TN 37203
PH: 615.846.5200 | F: 615.846.5005
OHMADVISORS.COM

SITE KEY:



CLIENT NAME
HUTTON DEVELOPMENT
736 Cherry Street
Chattanooga, TN 37402

PROJECT NAME
ROCKLEDGE FLATS - BUILDING A
220 Barton Boulevard
Rockledge, FL 32955

SHEET TITLE
UNIT PLANS & ELEVATIONS - A2 - ONE BEDROOM

| Revision Schedule | | |
|---|---|---|
| No. | Description | Date |

PROJECT NO. 2190412
DATE 11/15/2019
DRAWN Author
CHECKED Checker

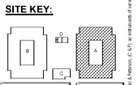GMP PRICING SET 15 NOVEMBER 2019

A-413

Copyright © Colaci & Peterson, Inc. These plans, specifications, computer files, field data, notes and other documents are instruments of service prepared by Colaci & Peterson, P.A. (C & P) and shall be considered works for hire as defined by U.S. Copyright Law. All rights, including the copyright thereto, are hereby reserved by C & P. Unauthorized use of these documents without the written permission from C & P shall constitute an infringement of copyright. Any reproduction of the documents without written permission from C & P is prohibited. Visual contact with these documents shall constitute prima facie evidence of acceptance of these restrictions.