FINISH SYMBOLS

ROOM FINISH TAGS
ROOM NAME AND NUMBER PLUS GENERAL ROOM FINISH INFORMATION.

FINISH TAGS SHALL APPLY TO ALL LIKE MATERIALS WITHIN A ROOM (UNO).

ROOM NAME — Name
ROOM NUMBER — 101
WALL FINISH (SEE ABOVE) — XX-XX
BASE (SEE ABOVE) — XX-XX
FLOOR FINISH (SEE ABOVE) — XX-XX-P
DENOTES PATTERN DETAIL
REFER TO SHEET KEYNOTES BELOW

TRANSITION/NG MATERIALS, WHEN NOTED
FINISH TRANSITION SYMBOL — XX-XX (TS-XX)
TRANSITION STRIP, WHEN NOTED

DOMINANT DIMENSION DIRECTION
FINISH ORIENTATION SYMBOL

CEILING SYMBOL LEGEND

TYPE (X' - X") — CEILING TYPE / CEILING HEIGHT
HVAC SUPPLY DEVICES (REFER TO MECHANICAL DRAWINGS)
CEILING MOUNTED SEMI-RECESSED EXHAUST FAN & LIGHT FIXTURE COMBO W/ FIRE RATED JUNCTION BOX

LIGHT FIXTURES (REFER TO ELECTRICAL DRAWINGS)
CEILING FAN, LIGHT COMBO UNIT
WALL MOUNTED, SCONCE LIGHT
CEILING MOUNTED, PENDANT LIGHT
CEILING MOUNTED, SEMI-RECESSED FIXTURE W/ FIRE RATED JUNCTION BOX
J — CEILING MOUNTED JUNCTION BOX

UNIT B2 DOOR SCHEDULE

SCHEDULE KEY:

TYPE:	DOOR TYPE:	DOOR MATERIAL:	FRAME TYPE:	FRAME MATERIAL:	DOOR / FRAME FINISH:	DETAIL:	FIRE RATING:	HARDWARE SET:
AS SPECIFIED ON FLOOR PLANS	REFER TO LEGENDS ON A-601	WD WOOD	PH PRE-HUNG	WD WOOD	PF PRE-FINISHED PTD PAINTED	REFER TO DETAILS AS INDICATED	IN MINUTES	REFER TO PROJECT MANUAL DIVISION 08 FOR HARDWARE SCHEDULE

SCHEDULE NOTES:
1. REFER TO A-102's & A-601 FOR UNIT ENTRY DOOR INFORMATION
2. ALL DOOR OPENINGS TO BE 4" FROM F.O. WALL UNLESS OTHERWISE NOTED
3.

TYPE	SIZE WIDTH	SIZE HGT.	SIZE THICK.	PAIR	DOOR TYPE	DOOR MAT'L	DOOR FINISH	FRAME TYPE	FRAME MAT'L	FRAME FINISH	DETAIL HEAD	DETAIL JAMB	DETAIL THRS.	FIRE RATING WALL	FIRE RATING LBL.	HDW	NOTES
A3	2'-10"	7'-0"	1 3/4"		P2	WD	PTD	PH	WD	PTD	X/A-601	X/A-601	X/A-601	-		-	
A4	2'-10"	7'-0"	1 3/4"		P2	WD	PTD	PH	WD	PTD	X/A-601	X/A-601	X/A-601	-		-	
A7	3'-0"	7'-0"	1 3/4"		P2	WD	PTD	PH	WD	PTD	X/A-601	X/A-601	X/A-601	-		-	

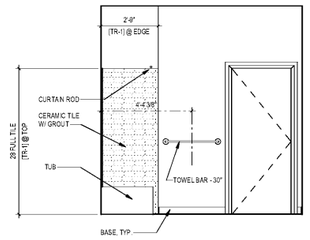

11 B2- BATHROOM 2 ELEVATION - WEST
3/8" = 1'-0"

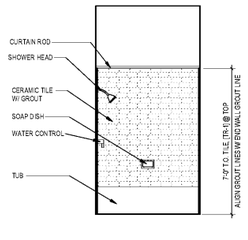

10 B2- BATHROOM 2 ELEVATION - SOUTH
3/8" = 1'-0"

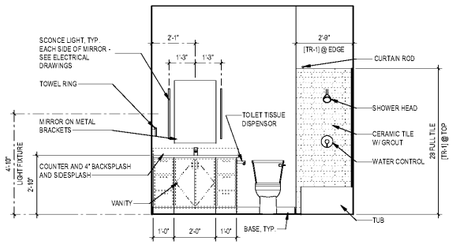

9 B2- BATHROOM 2 ELEVATION - EAST
3/8" = 1'-0"

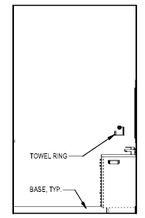

8 B2- BATHROOM 2 ELEVATION - NORTH
3/8" = 1'-0"

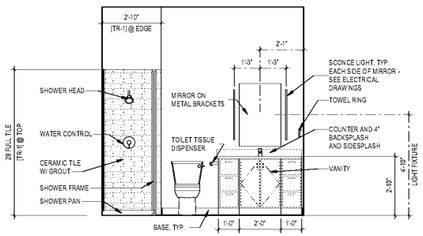

7 B2- BATHROOM ELEVATION - WEST
3/8" = 1'-0"

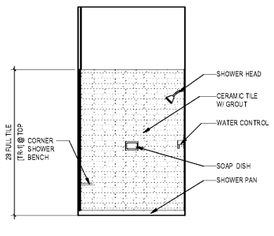

6 B2- BATHROOM ELEVATION - SOUTH
3/8" = 1'-0"

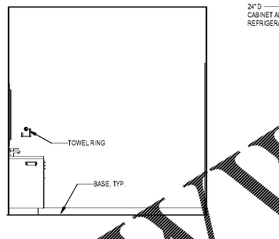

5 B2- BATHROOM ELEVATION - NORTH
3/8" = 1'-0"

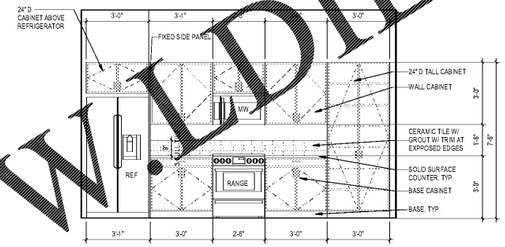

4 B2- KITCHEN ELEVATION - WEST
3/8" = 1'-0"

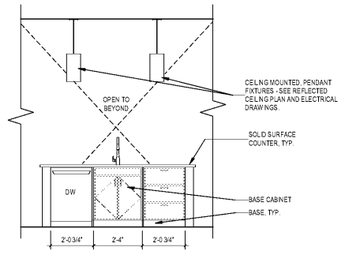

3 B2- KITCHEN ELEVATION - EAST
3/8" = 1'-0"

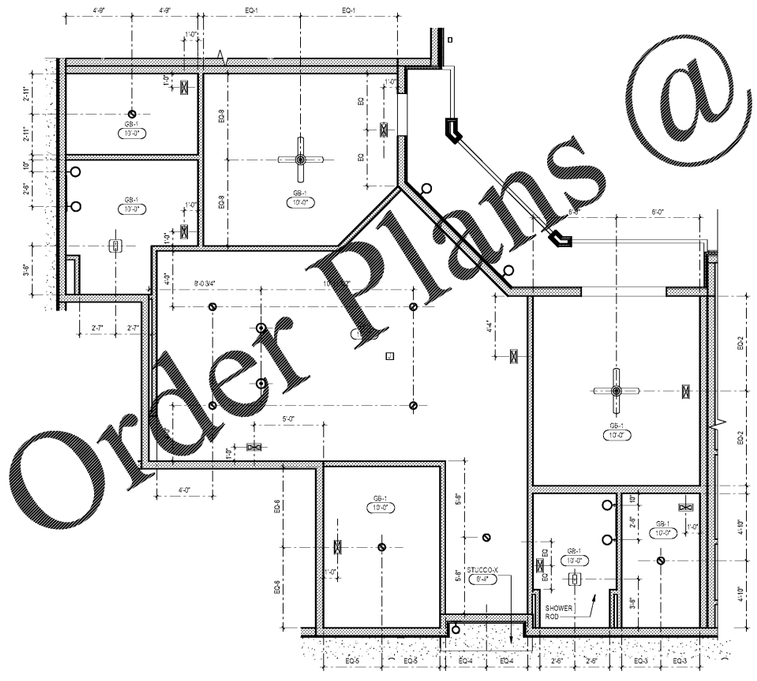

2 UNIT CEILING PLAN - B2 2-BEDROOM
1/4" = 1'-0"

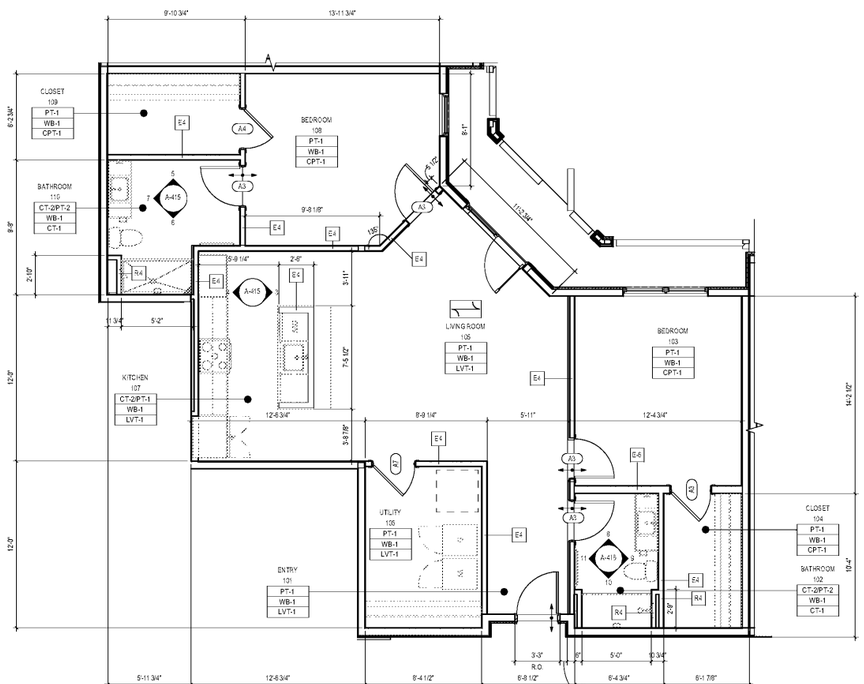

1 UNIT PLAN - B2 2-BEDROOM
1/4" = 1'-0"

Order Plans @ WWW.LDILine.com

1925 Prospect Ave.
Orlando, FL 32814
P (407) 661-9100
F (407) 661-9101
www.cfp.com
Colucci & Peterson
Architects Engineers Planners
OHM
ARCHITECTS ENGINEERS PLANNERS
208 1st Avenue South Suite 110
Nashville, TN 37201
PH: 615.846.5250 | F: 615.846.5005
OHMADVISORS.COM

SITE KEY:

CLIENT NAME: HUTTON DEVELOPMENT
736 Cherry Street
Chattanooga, TN 37402

PROJECT NAME: ROCKLEDGE FLATS - BUILDING A
220 Barton Boulevard
Rockledge, FL 32955

SHEET TITLE: UNIT PLANS & ELEVATIONS - B2 - TWO BEDROOMS

Revision Schedule		
No.	Description	Date

PROJECT NO: 2190472
DATE: 11/15/2019
DRAWN: Author
CHECKED: Checker

GMP PRICING SET 15 NOVEMBER 2019

A-415

Copyright © All reports, plans, specifications, computer files, field data, notes and other documents and instruments prepared by Colucci & Peterson, P.A. ("C&P") shall remain the property of C&P. C&P shall retain all common law, statutory and other reserved rights, including the copyright thereto. Any use or reproduction of this document without written permission from C&P is prohibited.