FINISH SYMBOLS

ROOM FINISH TAGS
ROOM NAME AND NUMBER PLUS GENERAL ROOM FINISH INFORMATION.

FINISH TAGS SHALL APPLY TO ALL LIKE MATERIALS WITHIN A ROOM (UNO).

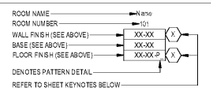

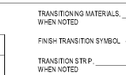

CEILING SYMBOL LEGEND

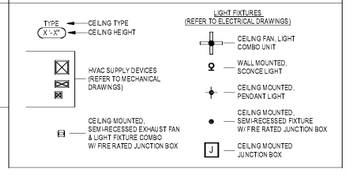

UNIT B4A DOOR SCHEDULE

SCHEDULE KEY:

TYPE:	DOOR TYPE:	DOOR MATERIAL:	FRAME TYPE:	FRAME MATERIAL:	DOOR / FRAME FINISH:	DETAIL:	FIRE RATING:	HARDWARE SET:
AS SPECIFIED ON FLOOR PLANS	REFER TO LEGENDS ON A-601	WD WOOD	PH PRE-HUNG	WO WOOD	PF PRE-FINISHED PTD PAINTED	REFER TO DETAILS AS INDICATED	IN MINUTES	REFER TO PROJECT MANUAL DIVISION 08 FOR HARDWARE SCHEDULE

SCHEDULE NOTES:
1. REFER TO A-102's & A-601 FOR UNIT ENTRY DOOR INFORMATION
2. ALL DOOR OPENINGS TO BE 4" FROM F.O. WALL UNLESS OTHERWISE NOTED
3.

TYPE	SIZE			PAIR	DOOR			FRAME			DETAIL			FIRE RATING		HDW	NOTES
	WIDTH	HGT.	THICK.		TYPE	MAT'L	FINISH	TYPE	MAT'L	FINISH	HEAD	JAMB	THRS.	WALL	LBL.		
A1	3'-0"	7'-0"	1 3/4"		P2	WD	PTD	PH	WD	PTD	X/A-601	X/A-601	X/A-601	-	-	-	
A3	2'-0"	7'-0"	1 3/4"		P2	WD	PTD	PH	WD	PTD	X/A-601	X/A-601	X/A-601	-	-	-	
A5	2'-10"	7'-0"	1 3/4"		P2	WD	PTD	PH	WD	PTD	X/A-601	X/A-601	X/A-601	-	-	-	
A8	5'-0"	7'-0"	1 3/4"	•	P2	WD	PTD	PH	WD	PTD	X/A-601	X/A-601	X/A-601	-	-	-	
A9	3'-0"	7'-0"	1 3/4"		P2	WD	PTD	PH	WD	PTD	X/A-601	X/A-601	X/A-601	-	-	-	

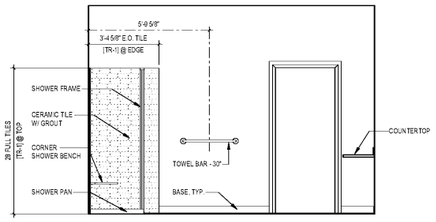

12 B4A- BATHROOM 2 ELEVATION - WEST
3/8" = 1'-0"

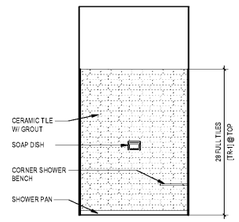

11 B4A- BATHROOM 2 ELEVATION -SOUTH
3/8" = 1'-0"

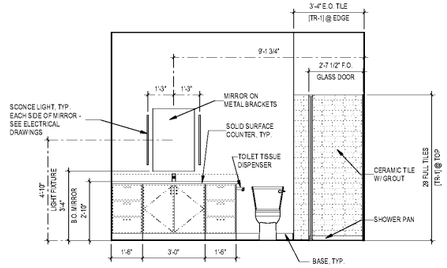

10 B4A- BATHROOM 2 ELEVATION - EAST
3/8" = 1'-0"

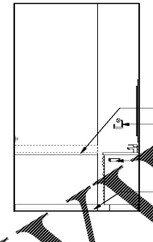

9 B4A- BATHROOM 2 ELEVATION - NORTH
3/8" = 1'-0"

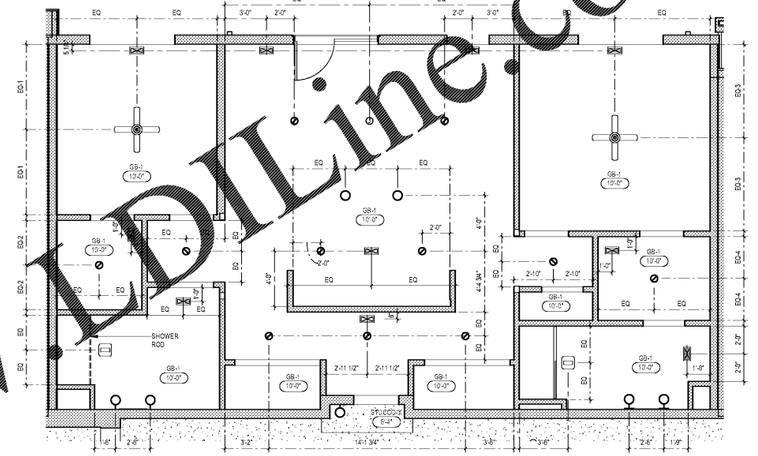

2 UNIT CEILING PLAN - B4A 2-BEDROOM
1/4" = 1'-0"

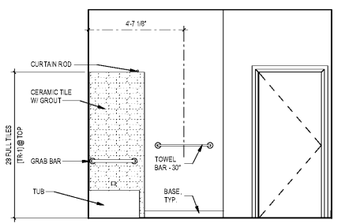

8 B4A- BATHROOM ELEVATION - WEST
3/8" = 1'-0"

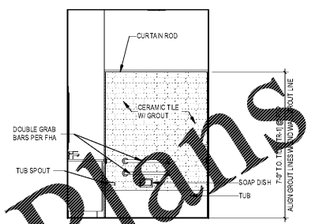

7 B4A- BATHROOM ELEVATION - SOUTH
3/8" = 1'-0"

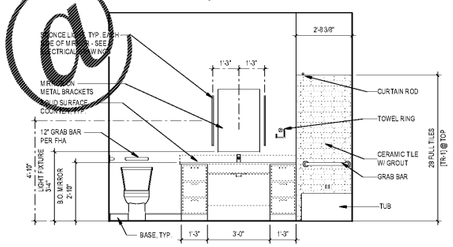

6 B4A- BATHROOM ELEVATION - EAST
3/8" = 1'-0"

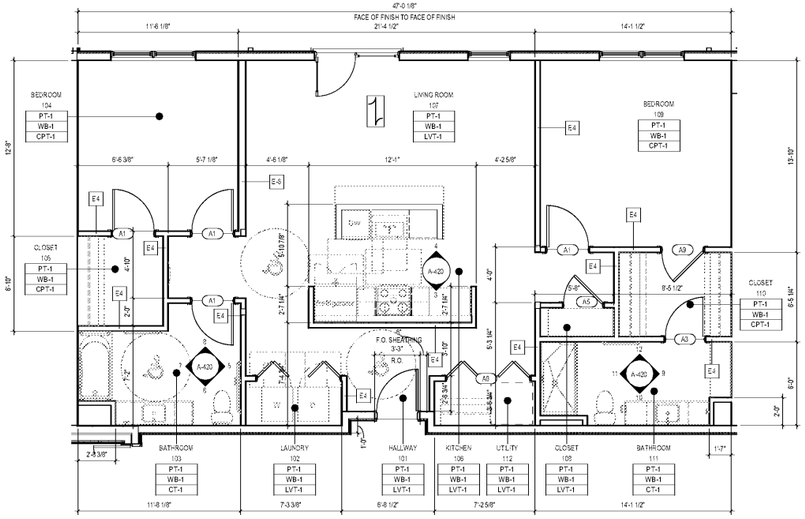

1 ADA UNIT PLAN - B4A 2-BEDROOM
1/4" = 1'-0"

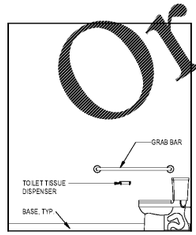

5 B4A - BATHROOM ELEVATION - NORTH
3/8" = 1'-0"

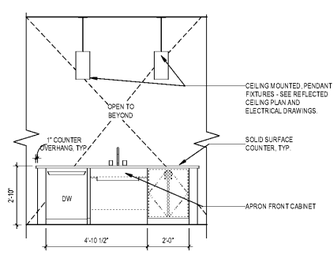

4 B4A- KITCHEN ELEVATION - WEST
3/8" = 1'-0"

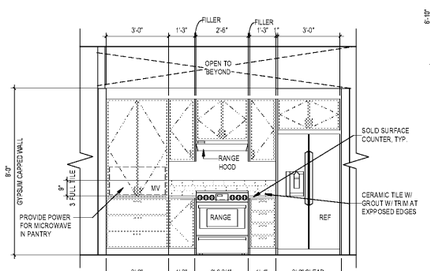

3 B4A- KITCHEN ELEVATION - EAST
3/8" = 1'-0"

Order Plans @ WWW.EDLine.com

1925 Prospect Ave.
Orlando, FL 32814
P (407) 661-9100
F (407) 661-9101
www.cfp.com

Colaci & Peterson
Architects Engineers Planners

OHM
ARCHITECTS ENGINEERS PLANNERS
208 16th Avenue South Suite 110
Nashville, TN 37203
PH: 615.846.5250 | F: 615.846.5005
www.ohmpros.com

SITE KEY:

CLIENT NAME
HUTTON DEVELOPMENT
736 Cherry Street
Chattanooga, TN 37402

PROJECT NAME
ROCKLEDGE FLATS - BUILDING A
220 Barton Boulevard
Rockledge, FL 32955

SHEET TITLE
UNIT PLANS & ELEVATIONS - B4A - ACCESSIBLE TWO BEDROOMS

Revision Schedule		
No.	Description	Date

PROJECT NO. 2160472
DATE 11/15/2019
DRAWN Author
CHECKED Checker

GMP PRICING SET 15 NOVEMBER 2019

A-420

Copyright © All reports, plans, specifications, computer files, field data, notes and other documents and instruments prepared by Colaci & Peterson, P.A. (C & P) as instruments of service are the property of C & P. C & P shall retain all common law, statutory and other reserved rights, including the copyright thereto. Any use or reproduction of this document without written permission from C & P is prohibited.