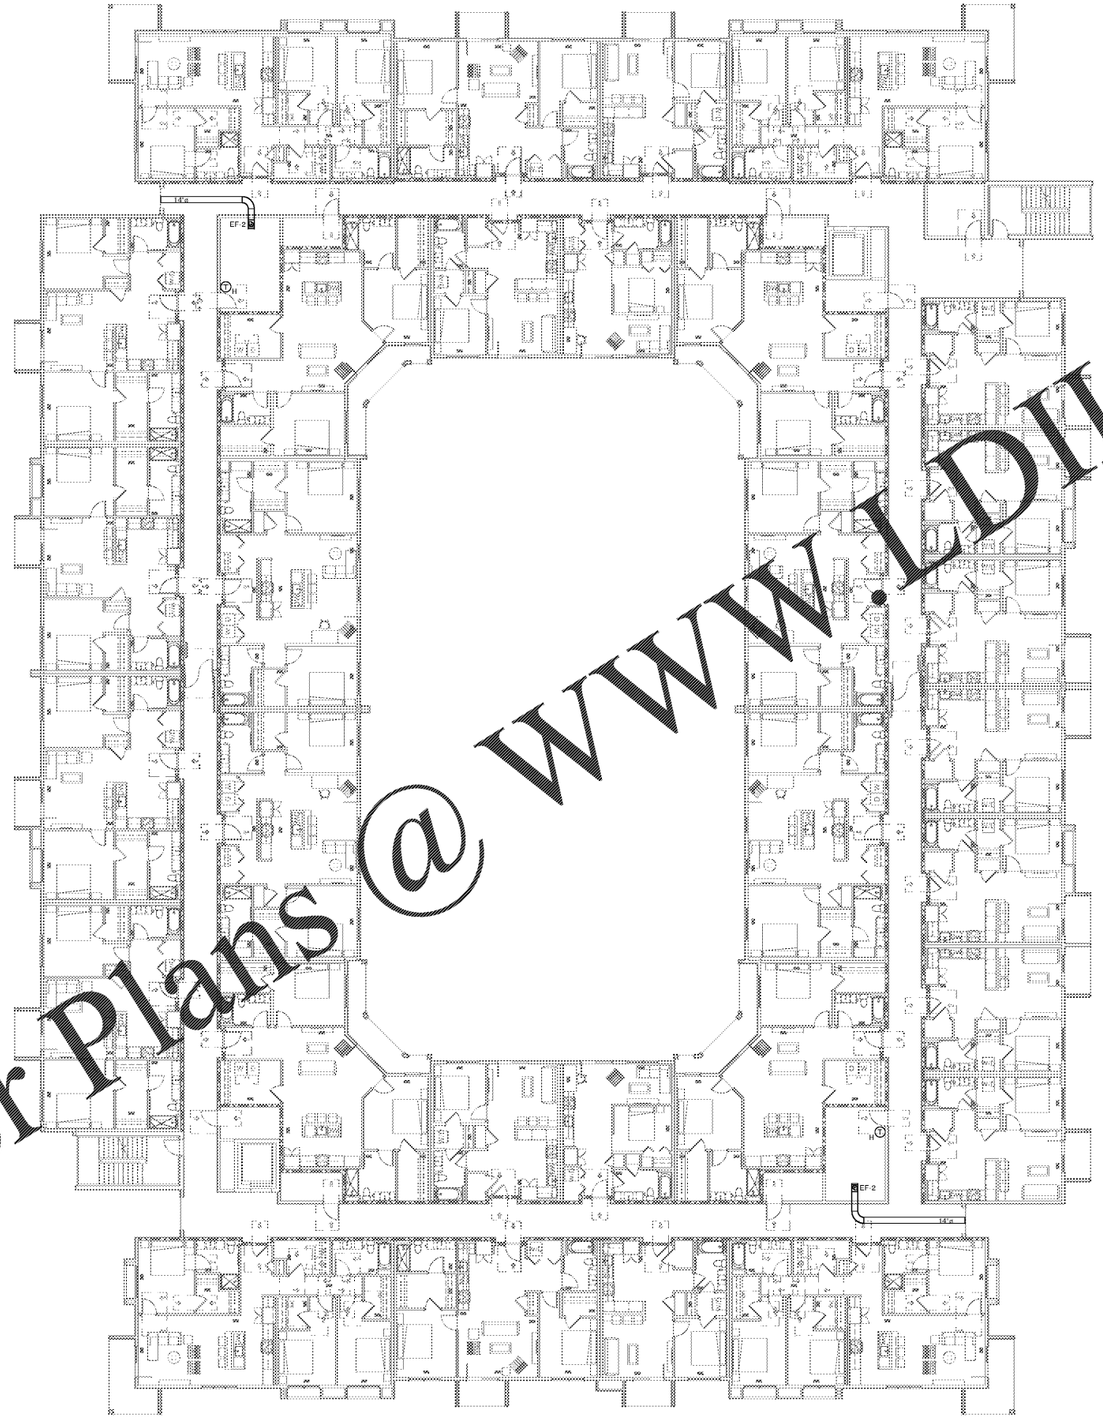

1 MECHANICAL FLOOR 3
3/32" = 1'-0"

GENERANL NOTES

a. SEE ENLARGED PLANS FOR HVAC IN UNITS.

Order Plans @ WWW.LDILine.com

1925 Prospect Ave.
Orlando, FL 32814
P (407) 661-9100
F (407) 661-9101
www.c-p.com

Cuhaci & Peterson
Architects Engineers Planners

OHM
ARCHITECTS ENGINEERS PLANNERS
208 10th Avenue South Suite 115
Nashville, TN 37203
PH: 615.649.5264 | F: 615.649.3035
OHM-ADVISORS.COM

CLIENT NAME
CLIENT NAME

PROJECT NAME
ROCKLEDGE MULTI-FAMILY
220 Barton Boulevard
Rockledge, FL 32955

SHEET TITLE
MECHANICAL THIRD FLOOR

NOV. 03, 2015

Revision Schedule		
No.	Description	Date

PROJECT NO. 0540.19.0010
DATE 2019/11/15
DRAWN Author
CHECKED Checker

GMP PRICING SET

M103